

RCMA HOPEWELL CAMPUS

100 EARNEST E. SIMS ST, FL 33825

INDEX


CIVIL		
SHEET 1 OF 12	COVER SHEET	C-1
SHEET 2 OF 12	SURVEY	
SHEET 3 OF 12	DEMO	C-2
SHEET 4 OF 12	BASINS	C-3
SHEET 5 OF 12	SITE	C-4
SHEET 6 OF 12	GRADING 1 OF 2	C-5
SHEET 7 OF 12	GRADING 2 OF 2	C-6
SHEET 8 OF 12	STORM WATER	C-7
SHEET 9 OF 12	SECTIONS	C-8
SHEET 10 OF 12	UTILITY PLAN	C-9
SHEET 11 OF 12	DETAILS	C-10
SHEET 12 OF 12	NOTES	C-11

PAY ITEM DESCRIPTION	TESTING PROTOCOL	TESTING METHOD
8" BASE	COMPACTION (98% OF MODIFIED PROCTOR MAX DENSITY AS PER FM 1-T-180)	THIRD PARTY LABORATORY TO COLLECT AND TEST TWO SAMPLES FROM THE PARKING AREA AND ONE SAMPLE FROM EACH DRIVEWAY (MIN.) USING TEST METHOD D OF FM 1-T-180
	LBR 100	TWO SAMPLES (MIN.) TO BE TAKEN FROM PARKING AREA AND ONE SAMPLE FROM EACH DRIVEWAY AND TESTED BY 3RD PARTY IN ACCORDANCE WITH FM 5-515
10" TYPE B STABILIZATION	COMPACTION (98% OF MODIFIED PROCTOR DENSITY AS PER FM 1-T-180)	THIRD PARTY LABORATORY TO COLLECT AND TEST TWO SAMPLES FROM THE PARKING AREA AND ONE SAMPLE FROM EACH DRIVEWAY (MIN.) USING TEST METHOD D OF FM 1-T-180
	LBR 40	TWO SAMPLES (MIN.) TO BE TAKEN FROM PARKING AREA AND ONE SAMPLE FROM EACH DRIVEWAY AND TESTED BY 3RD PARTY IN ACCORDANCE WITH FM 5-515
CONCRETE SIDEWALKS AND DRIVEWAYS	CONCRETE MIXTURE	CONTRACTOR TO PROVIDE ALL BATCH TICKETS FOR ENGINEER APPROVAL
	BASE SOIL COMPACTION (95% OF AASHTO T99 DENSITY)	TEST EVERY 100 FEET. 3RD PARTY TO COLLECT AND TEST SAMPLES PER AASHTO T99
2" ASPHALT	2" THICKNESS	TWO (MIN.) CORE SAMPLES TAKE FROM THE PARKING AREA AND ONE SAMPLE FROM EACH DRIVEWAY DEMONSTRATING MIN. LAYER THICKNESS IN THE PARKING AREA AND ONE FROM EACH DRIVEWAY, FIELD VERIFY

FIRE FLOWS

FIRE FLOW CALCULATIONS	GAL. PER MIN.	# OF HYDRANTS
REQUIRED PER CODE	1000 GPM @ 20 PSI	1
HYDRANT SUPPLY	1007 GPM @ 20 PSI	2

LOCATION MAP

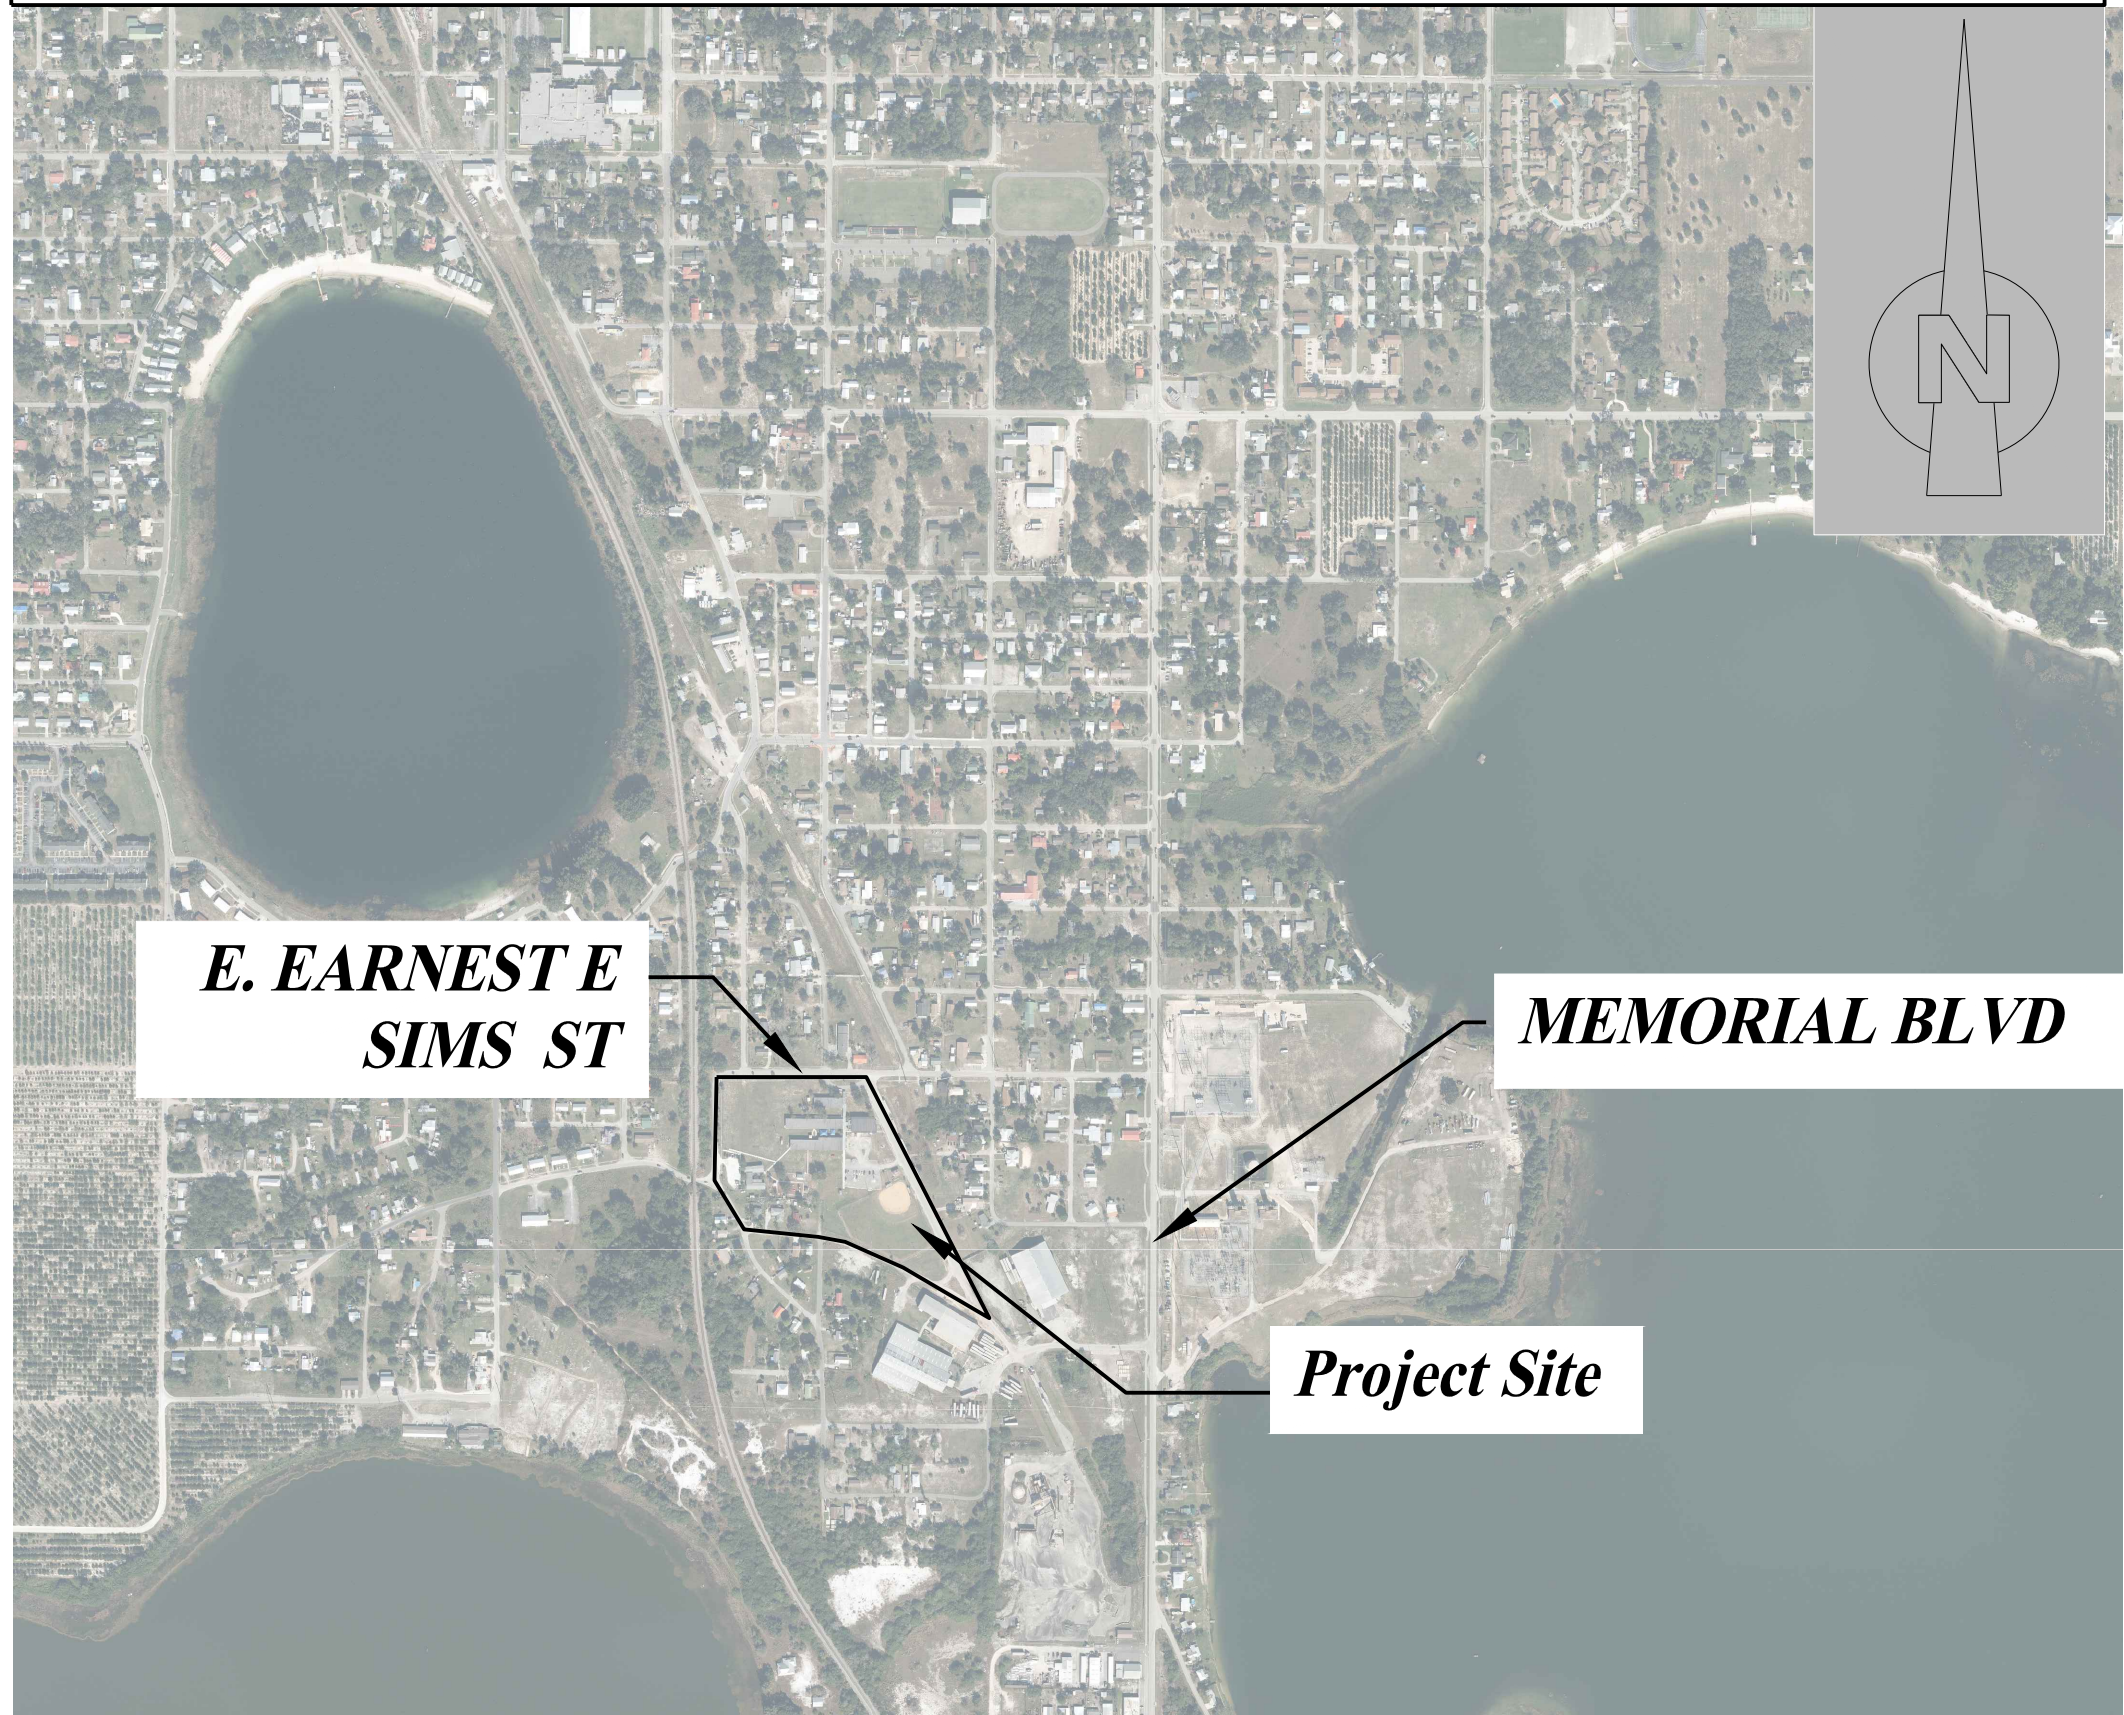

CALL before you dig.

811 or 1-800-432-4770
or visit
www.callsunshine.com



Notes

- 1.) Property Owner:
REDLANDS CHRISTIAN MIGRANT ASSOCIATION INC
402 W MAIN ST
IMMOKALEE, FL 34142-3933
- 2.) Consultant:
Cool and Cobb Engineering Co.
203 West Main Street
Avon Park, FL 33825
(863) 657-2323 Office
(863) 657-2324 Fax
- 3.) Surveyor: Germaine Surveying Inc.
3803 Kenilworth Boulevard
Sebring, FL 33870
(863) 385-6856
- 4.) Legal Description:
SOUTHSIDE PARK SUB UNREC
PER OR 394-PGS 490 + 491 TRACTS A + C + ALL
BLK 1 + LOTS 1 TO 13 INC + 19 TO 25 INC BLK 9 +
ALL BLOCK 10 + OCCUPIED RDS ADJOINING BLKS 1+9+10
-HOPEWELL SCHOOL-
- 5.) Strap No =A-27-33-28-160-00A0-0000
- 6.) Total Acreage:
9.38 ac. (408,854sf)
4.04 ac. (176,047sf) Project Area
- 7.) Percentage of Impervious Area:
Existing: 36% 3.38 Acres
Demo 3.36% .336 Acres
Proposed: 16.05% 1.74 Acres
Total: 48.69% 5.456Acres
- 8.) FLOOD PLAIN ZONE: NO FLOOD PLAIN ON SITE
- 9.) FLOOD PLAIN ELEVATION: NO FLOOD PLAIN ON SITE
- 9.) Existing Land Use of Property:
PI
- 10.) Existing Zoning:
PI
- 11.) Permitted Land Use according to Future Land Use Map = PBG
- 12.) State and Federal Permits Required = SWFWMD, NPDES, CITY OF AVON PARK
- 13.) **Floor Area Ratio:**
Building sq. ft. / Land sq. ft.
Existing: 5.677%
Proposed: 12.96%
Total: 18.637%
- 14.) **Maximum Lot Coverage:**
30%
- 15.) Lands are to be dedicated to public entity.
- 16.) Water & Sewer to be tied into existing City of Avon Park Potable Water Main & Sewer Line.
- 17.) Call 48 hours before you dig 811 (Local No. 1-800-432-4770)
- 18.) No wellheads proposed for potable water supply.
- 19.) Maximum Height of Building
45'
- 20.) Dimensions and Elevations taken from survey dated 05/27/2022 of:
Germaine Surveying Inc.
Registered Land Surveyor # 3945
(Datum: NAVD 88)

- 21.) Testing Laboratory:
CENTRAL TESTING LABORATORY, INC.
130 Satellite CT
Phone # (352) 787-1268

- 22.) **Required Parking Spaces:**
1 Space Per Employee
1 Space Per 10 Kids
Total Employees=25= 25 Spaces Required
Total Students=140= 14 Spaces Required
Spaces Required= 39
ADA Spaces Required= 2
Parking Spaces Provided = 125 Standard Spaces
5 Handicap Spaces
130 Spaces Provided

Bicycle Parking :
1 Bicycle Space Per 10 Car Space = 4 Racks

- 23.) Landscaping and irrigation will be maintained by owner.
- 24.) Form Board Survey IS Required.
- 25.) **Soil Type:**
Astutala-Urban Land Complex
- 26.) **Seasonal High Water Table:**
APROXIMATELY 110.75'
- 27.) Setbacks Required - Front = 25'-0"
Rear = 20'-0"
Side = 10'-0"
- 28.) All disturbed areas to be sodded with bahia sod and watered to ensure plant survival.

Notes Cont'd

- 29.) **North Owner:**
ERNEST E SIMS ST
- 30.) **South Owner:**
HATCHER AVE

SOORUJBALLY GOPATTIE
Strap #: A-27-33-28-160-0090-0180
Zoning: R1
151 HATCHER AVE
AVON PARK, FL 33825

WELLS LOUIS T +
ANDERSON FLORYNE M
STRAP #: A-27-33-28-160-0090-0160
ZONING: R1
155 HATCHER AVE
AVON PARK, FL 33825

CULBRETH OTIS C JR +
CULBRETH JEWELL ARLENE
STRAP #: A-27-33-28-160-0090-0150
ZONING: R1
1258 MEMORIAL DR
AVON PARK, FL 33825

OUSLEY ARTHUR
STRAP #:A-27-33-28-160-0090-0140
ZONING:R1
2526 29TH ST S
ST PETERSBURG, FL 33712
- 31.) **West Owner:**
STRONG AVE
- 32.) **East Owner:**
QUEEN COWARD AVE
- 33.) Contractor shall provide FDEP-NPDESS permit prior to construction.
- 34.) Contractor to provide AS-BUILT Survey at end of project.

PROJECT

HOFFMAN & FACUNDO ARCHITECTS

RCMA HOPEWELL CAMPUS
1301 STRONG AVE
AVON PARK FL, 33825

THIS ITEM HAS BEEN
ELECTRONICALLY SIGNED BY
JAMES "MASON" COBB, P.E.
ON 10/7/2022
USING A DIGITAL SIGNATURE
PRINTED COPIES OF THIS DOCUMENT
FROM THE CONTRACTOR MUST BE
SEALED AND THE SIGNATURE MUST BE
VERIFIED ON ANY ELECTRONIC COPIES

SEAL

Digitally
signed by
James W Cobb
Date:
2022.10.07
11:13:31
-0400
P.E.
James "Mason"
Friday, October 07, 2022

ENGINEERS

Florida License Numbers:
Carl E. Cool, P.E. -16921
James "Mason" Cobb, P.E. - 78600
Kenneth F. Wheeler, P.E.- 60417
ken@coolandcobb.com
carl@coolandcobb.com
mason@coolandcobb.com

ENGINEERING FIRM

Cool and Cobb
Engineering Company
203 West Main Street
Avon Park, FL 33825
(863) 657-2323 Office
(863) 657-2324 Fax

REVISIONS:

7/25/22 BW	

PROJECT #22-269-2434

C-1

SHEET 1 of 12

FOR PERMITTING PURPOSES ONLY

GERMAINE SURVEYING INC.

PROFESSIONAL LAND SURVEYORS

3803 KENILWORTH BOULEVARD SEBRING, FLORIDA 33870
PHONE: 863-385-6856 FAX: 863-382-4531
EMAIL: INFO@GERMAINESURVEYING.COM
WEBSITE: GERMAINESURVEYING.COM

CLIENT:

HOFFMAN & FACUNDO ARCHITECTS, LLC

JOB# 232-09 SCALE: 1"=50'

DATE: 5-27-22 DRAWN BY: BAM

TASK: 004 CHECKED BY:

SURVEYOR'S CERTIFICATION:

I HEREBY CERTIFY THAT THIS DRAWING IS A TRUE AND CORRECT REPRESENTATION OF A SURVEY PERFORMED UNDER MY SUPERVISION, IN ACCORDANCE WITH THE STANDARDS OF PRACTICE ESTABLISHED FOR THE PROFESSION OF SURVEYING AND MAPPING AS SET FORTH IN CHAPTER 5 J-17, PURSUANT TO SECTION 472.027 FLORIDA STATUTES, AS ADOPTED BY THE FLORIDA BOARD OF PROFESSIONAL LAND SURVEYORS. SUBJECT TO EASEMENTS, RIGHTS-OF-WAYS, SETBACK LINES, UNDERGROUND UTILITIES, RESERVATIONS AND RESTRICTIONS OF RECORD.

Gary L. Germaine
GARY L. GERMAINE
FLORIDA PROFESSIONAL LAND SURVEYOR AND MAPPER
REGISTRATION #3945

UNLESS IT BEARS THE SIGNATURE AND THE ORIGINAL RAISED SEAL OF THIS FLORIDA LICENSED SURVEYOR AND MAPPER OR THE ELECTRONIC SIGNATURE AND/OR ORIGINAL SEAL OF THE LISTED FLORIDA LICENSED SURVEYOR AND MAPPER, THIS DRAWING, SKETCH, PLAN OR MAP IS FOR INFORMATIONAL PURPOSES ONLY AND SHOULD NOT BE CONSIDERED VALID. LICENSE BUSINESS #6017

GENERAL NOTES:

THIS SURVEY PREPARED FROM LEGAL DESCRIPTION PROVIDED AND IS NOT A CERTIFICATE OF TITLE.

SOME FEATURES SHOWN HEREON MAY BE OUT OF SCALE FOR CLARITY.

BEARING SYSTEM BASED ON THE EAST RIGHT OF WAY LINE OF SEABOARD AIR LINE RAILROAD AS BEING N00°27'00"W.

LEGEND OF SYMBOLS & ABBREVIATIONS

PG. PAGE	⊕ METER POST
P.B. PLAT BOOK	⊙ POWER POLE
O.R. OFFICIAL RECORD	☆ LIGHT POLE
R/W RIGHT OF WAY	— GUY WIRE
P.C. POINT OF CURVE	⊕ ELECTRIC MANHOLE
P.T. POINT OF TANGENT	⊕ ELECTRIC METER
P.R.C. POINT OF REVERSE CURVE	⊕ ELECTRIC VAULT
P.O.C. POINT OF COMPOUND CURVE	⊕ ELECTRIC BOX
P.O.B. POINT OF BEGINNING	⊕ TRANSFORMER
P.O.C. POINT OF COMMENCEMENT	⊕ AIR CONDITIONER UNIT
F.I.R. FOUND IRON ROD	⊕ TELEPHONE MANHOLE
F.I.P. FOUND IRON PIPE	⊕ TELEPHONE BOX
F.N.D. FOUND NAIL & DISK	⊕ CABLE BOX
F.L. FENCE LINE	
F.C. FENCE CORNER	
CONC. CONCRETE	
B.F.P. BACK FLOW PREVENTER	
C.L.F. CHAIN LINK FENCE	
C.B.S. CONCRETE BLOCK STRUCTURE	
(P) AS RECORDED ON PLAT	
(D) AS RECORDED ON DEED	
(F) AS MEASURED IN FIELD	
(PRO) PRORATED MEASUREMENT	
F.C.M. FOUND CONCRETE MONUMENT	
S.C.M. SET CONCRETE MONUMENT PSM 3945	
S.I.R. SET IRON ROD & CAP PSM 3945	
S.N.D. SET NAIL & DISK STAMPED PSM 3945	

⊕ VAULT	⊕ GREASE TRAP
— SIGN (AS NOTED)	⊕ SEWER MANHOLE
⊕ TOWER	⊕ SEWER VALVE
⊕ MONITORING WELL	⊕ CLEAN OUT
⊕ FLAG POLE	⊕ GAS VALVE
⊕ WATER VALVE	⊕ GAS METER
⊕ FIRE HYDRANT	⊕ HANDICAPPED PARKING
⊕ BACKFLOW PREVENTER	⊕ MITERED END SECTION
⊕ WATER METER	⊕ TRAFFIC SIGNAL BOX
⊕ WELL	⊕ SIGNAL LIGHT POLE
⊕ STORM DRAIN MANHOLE	⊕ SIGNAL LIGHT
⊕ STORM DRAIN INLET	⊕ POINT OF ACCESS

THIS SURVEY IS PROTECTED BY COPYRIGHT AND IS CERTIFIED ONLY TO THE PEOPLE LISTED AND THEIR SUCCESSORS OR ASSIGNS ONLY FOR THIS PARTICULAR TRANSACTION. ANY USE OR REPRODUCTION OF THIS SURVEY WITHOUT THE EXPRESS PERMISSION OF THE SURVEYOR IS PROHIBITED. USE OF THIS SURVEY IN ANY SUBSEQUENT TRANSACTIONS IS NOT AUTHORIZED. THE SURVEYOR EXPRESSLY DISCLAIMS ANY CERTIFICATION TO ANY PARTIES IN FUTURE TRANSACTIONS. NO PERSON OTHER THAN THOSE LISTED SHOULD RELY ON THIS SURVEY.

REVISIONS

1	ADD TREE LOCATION ON 9-27-22 (BAM)
2	
3	
4	
5	

BOUNDARY SURVEY (SPECIAL PURPOSE FIELD ELEVATIONS ONLY)

LEGAL DESCRIPTION:


A PORTION OF LOT 2, ALL OF LOT 3, AND A PORTION OF LOTS 4, 5, 6, 7, 8, BLOCK 10 AND A PORTION OF 40 PLATTED RIGHT OF WAY (UNNAMED ROAD), AND A PORTION OF TRACT "A", AND ALL OF LOTS 1 THROUGH 13 AND LOTS 19 THROUGH 25, BLOCK 9, AND LOTS 1 THROUGH 8, A PORTION OF LOT 9 AND ALL OF LOT 10, AND A PORTION OF LOTS 11, 12, 13, AND TRACT "C", BLOCK 1, AND A PORTION OF UNNAMED AREA, ALL LYING IN SOUTHSIDE PARK SUBDIVISION UNRECORDED, BEING IN SECTIONS 26 & 27, TOWNSHIP 33 SOUTH, RANGE 28 EAST, HIGHLANDS COUNTY, FLORIDA, ALL BEING MORE PARTICULARLY DESCRIBED AS FOLLOWS:



COMMENCE AT THE INTERSECTION OF THE SOUTH RIGHT OF WAY LINE OF ERNEST SIMS STREET, A 60 FOOT PUBLIC RIGHT OF WAY WITH THE EAST RIGHT OF WAY LINE OF SEABOARD AIRLINE RAILROAD, A 100' RAILROAD RIGHT OF WAY; THENCE NORTH 89°59'00" EAST, ALONG THE SOUTH RIGHT OF WAY LINE OF ERNEST SIMS STREET, A DISTANCE OF 66.00 FEET TO THE POINT OF BEGINNING; THENCE CONTINUE NORTH 89°59'00" EAST, ALONG SAID RIGHT OF WAY LINE, A DISTANCE OF 408.00 FEET TO A POINT ON INSECTS WITH THE EAST BOUNDARY OF SECTION 27; THENCE SOUTH 89°58'45" EAST, A LONG SAID RIGHT OF WAY LINE, A DISTANCE OF 142.01 FEET TO A POINT THAT INTERSECTS THE WESTERLY RIGHT OF WAY LINE OF QUEEN COWARD AVENUE; THENCE SOUTH 25°25'00" EAST, ALONG SAID RIGHT OF WAY LINE, A DISTANCE OF 805.53 FEET TO A POINT OF CURVE CONCAVE TOP THE NORTHWEST, HAVING A RADIUS OF 45.00 FEET, CENTRAL ANGLE OF 141°19'28", AND A CHORD BEARING SOUTH 45°14'48" WEST, 84.92 FEET; THENCE ALONG SAID RIGHT OF WAY AND ALONG A CURVE A DISTANCE OF 111.00 FEET TO A POINT OF TANGENT; SAID POINT LYING ON THE NORTHERLY RIGHT OF WAY LINE OF HATCHER AVENUE; THENCE NORTH 84°05'34" WEST, ALONG SAID RIGHT OF WAY LINE, A DISTANCE OF 133.18 FEET; THENCE NORTH 64°55'33" WEST, ALONG SAID RIGHT OF WAY LINE, A DISTANCE OF 223.93 FEET; THENCE NORTH 70°55'23" WEST, ALONG SAID RIGHT OF WAY LINE, A DISTANCE OF 113.69 FEET TO A POINT LYING ON THE EAST RIGHT OF WAY LINE OF WILLIAMS GRAY COURT; THENCE NORTH 00°13'00" WEST, ALONG SAID RIGHT OF WAY LINE, A DISTANCE OF 107.44 FEET; THENCE NORTH 86°09'00" WEST, A DISTANCE OF 231.90 FEET; THENCE SOUTH 89°47'07" WEST, A DISTANCE OF 73.43 FEET; THENCE SOUTH 81°01'08" WEST, A DISTANCE OF 40.76 FEET TO A POINT LYING ON THE NORTHEASTERLY RIGHT OF WAY LINE OF STRONG AVENUE; THENCE NORTH 41°08'00" WEST, A LONG SAID RIGHT OF WAY LINE, A DISTANCE OF 86.08 FEET TO A POINT LYING ON THE EAST RIGHT OF WAY LINE OF SAID STRONG AVENUE; THENCE NORTH 00°27'00" WEST, ALONG SAID RIGHT OF WAY LINE OF A DISTANCE OF 415.86 FEET TO THE POINT OF BEGINNING, CONTAINING 408,857 SQUARE FEET OR 9.39 ACRES, MORE OR LESS.

STREET ADDRESS:
100 ERNEST E. SIMS STREET
AVON PARK, FLORIDA

NOTE:

ELEVATIONS BASED ON NATIONAL GEODETIC SURVEY DATA SHEET DESIGNATION - 25521 A, PID - DP3895, HIGHLANDS COUNTY, FL., ELEVATION OF 105.93 FEET IN NAVD 88 DATUM.

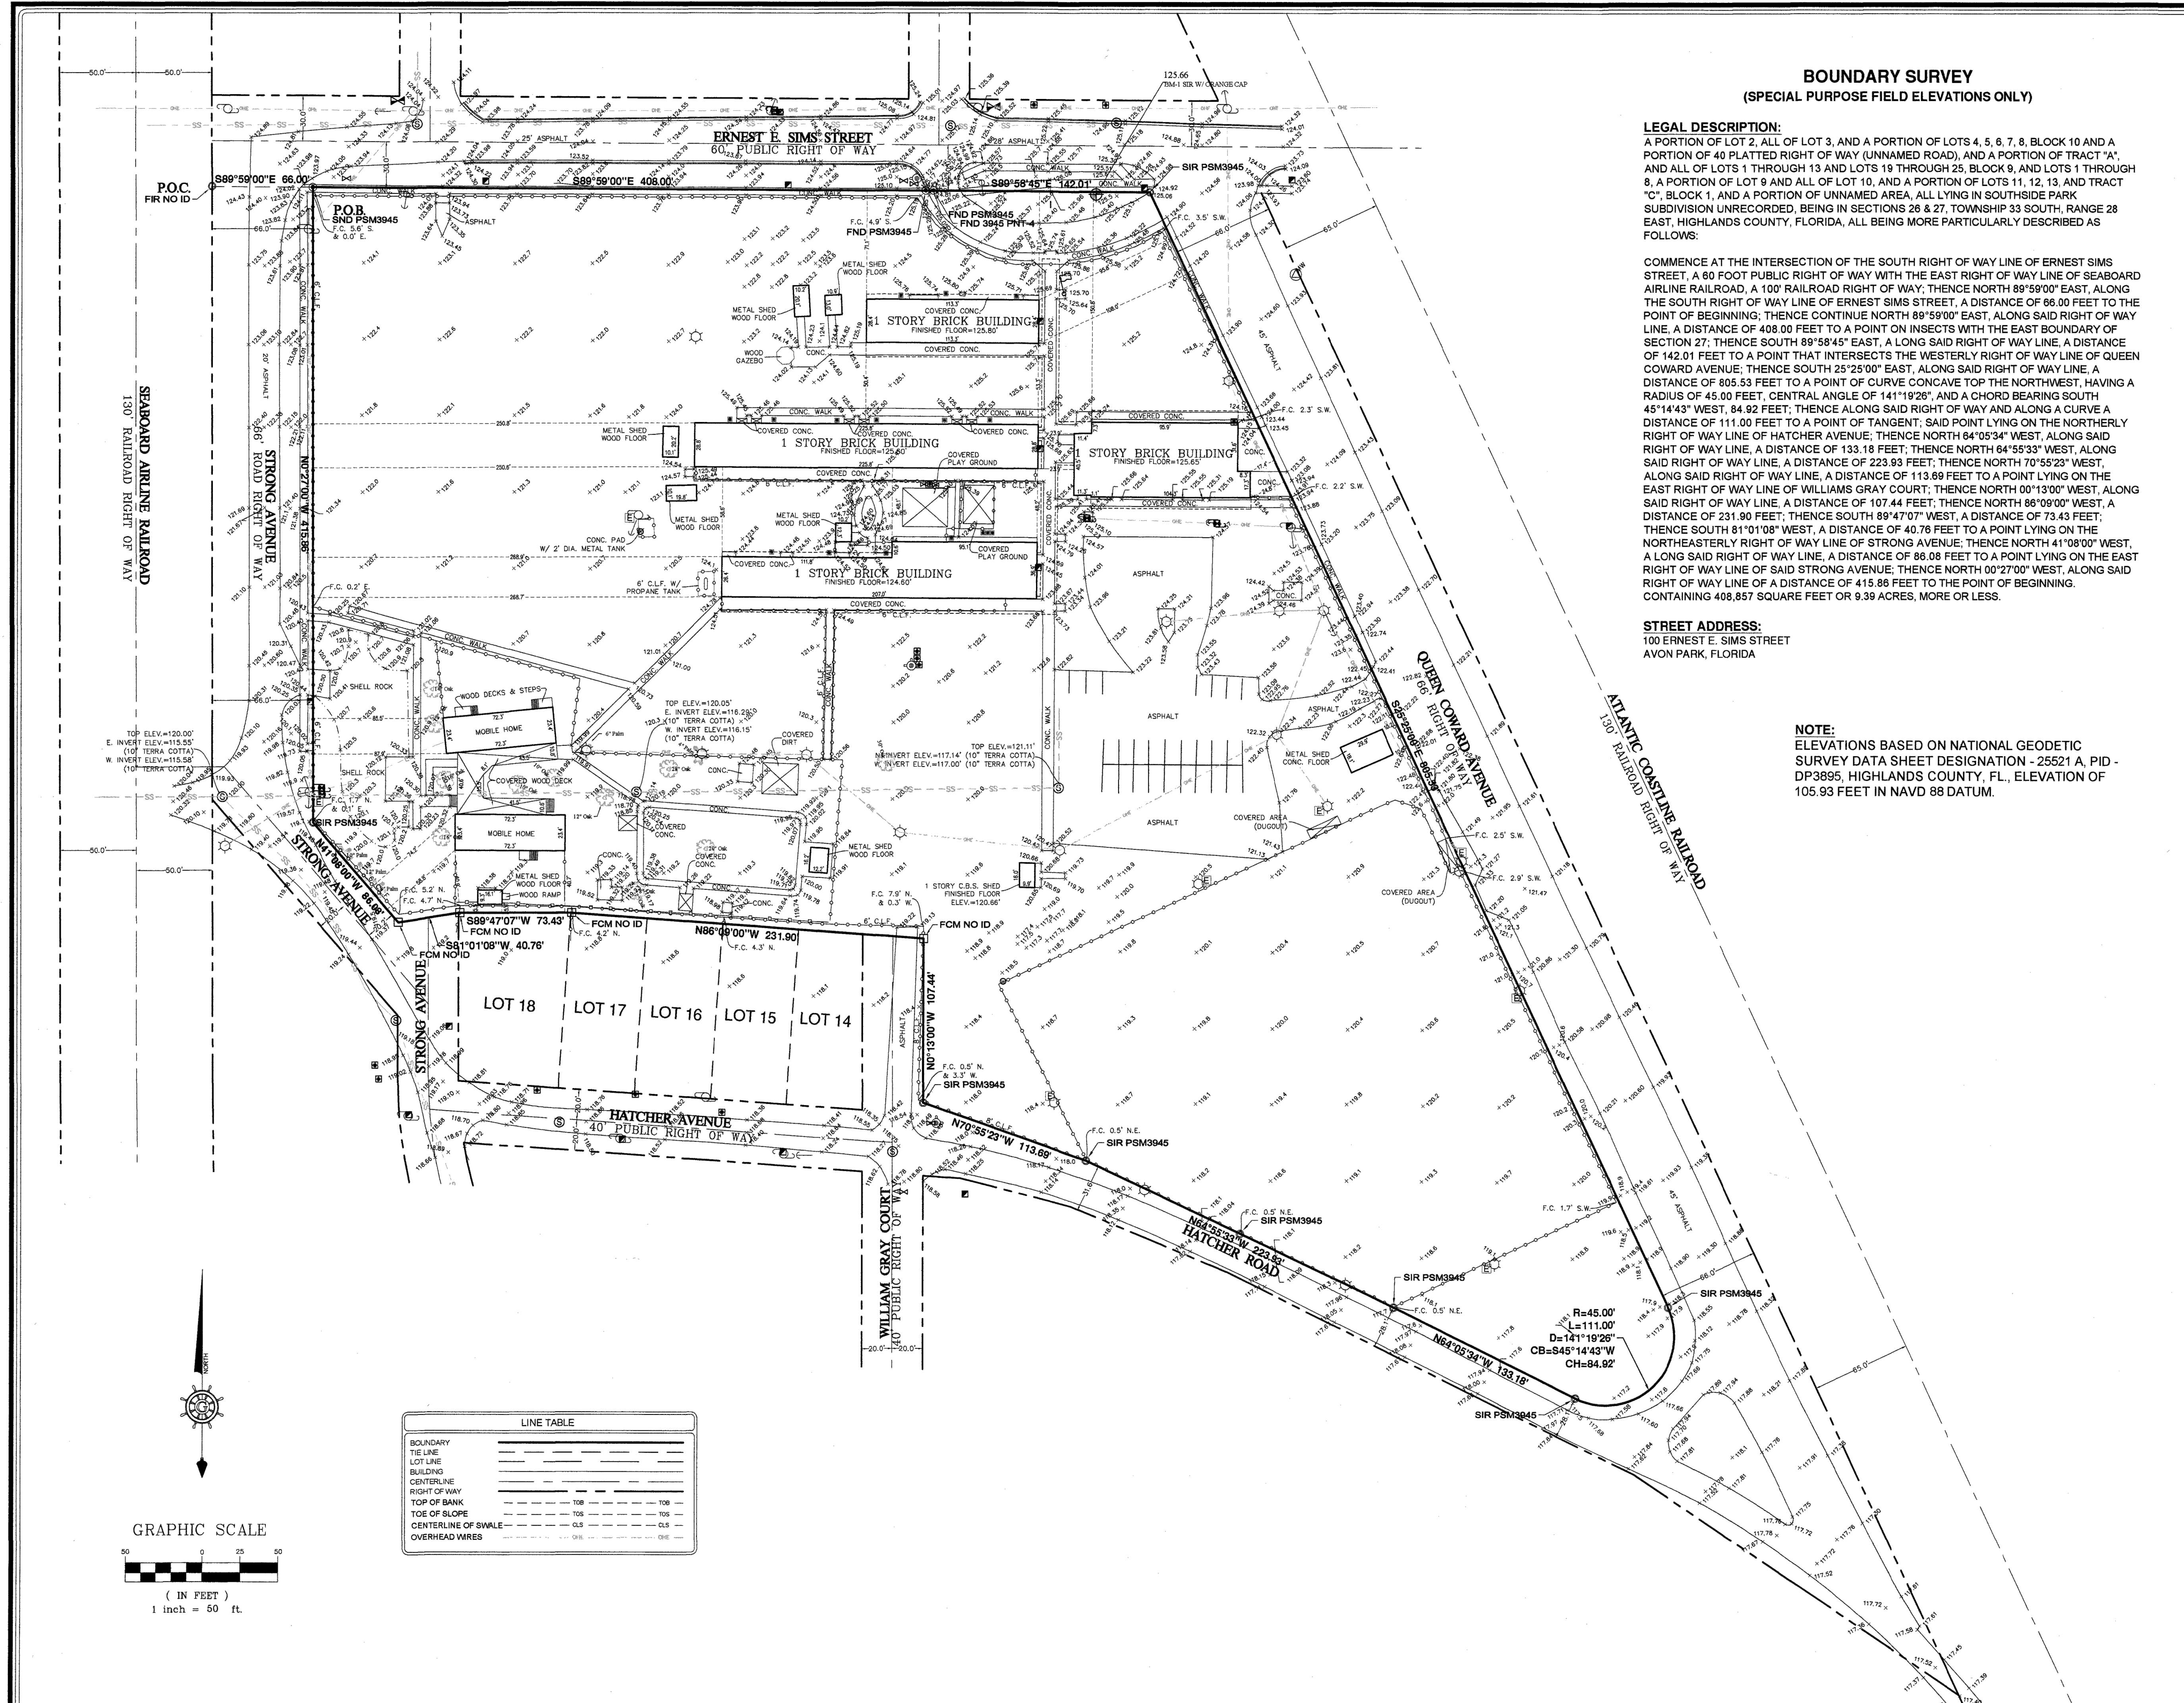

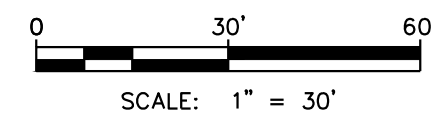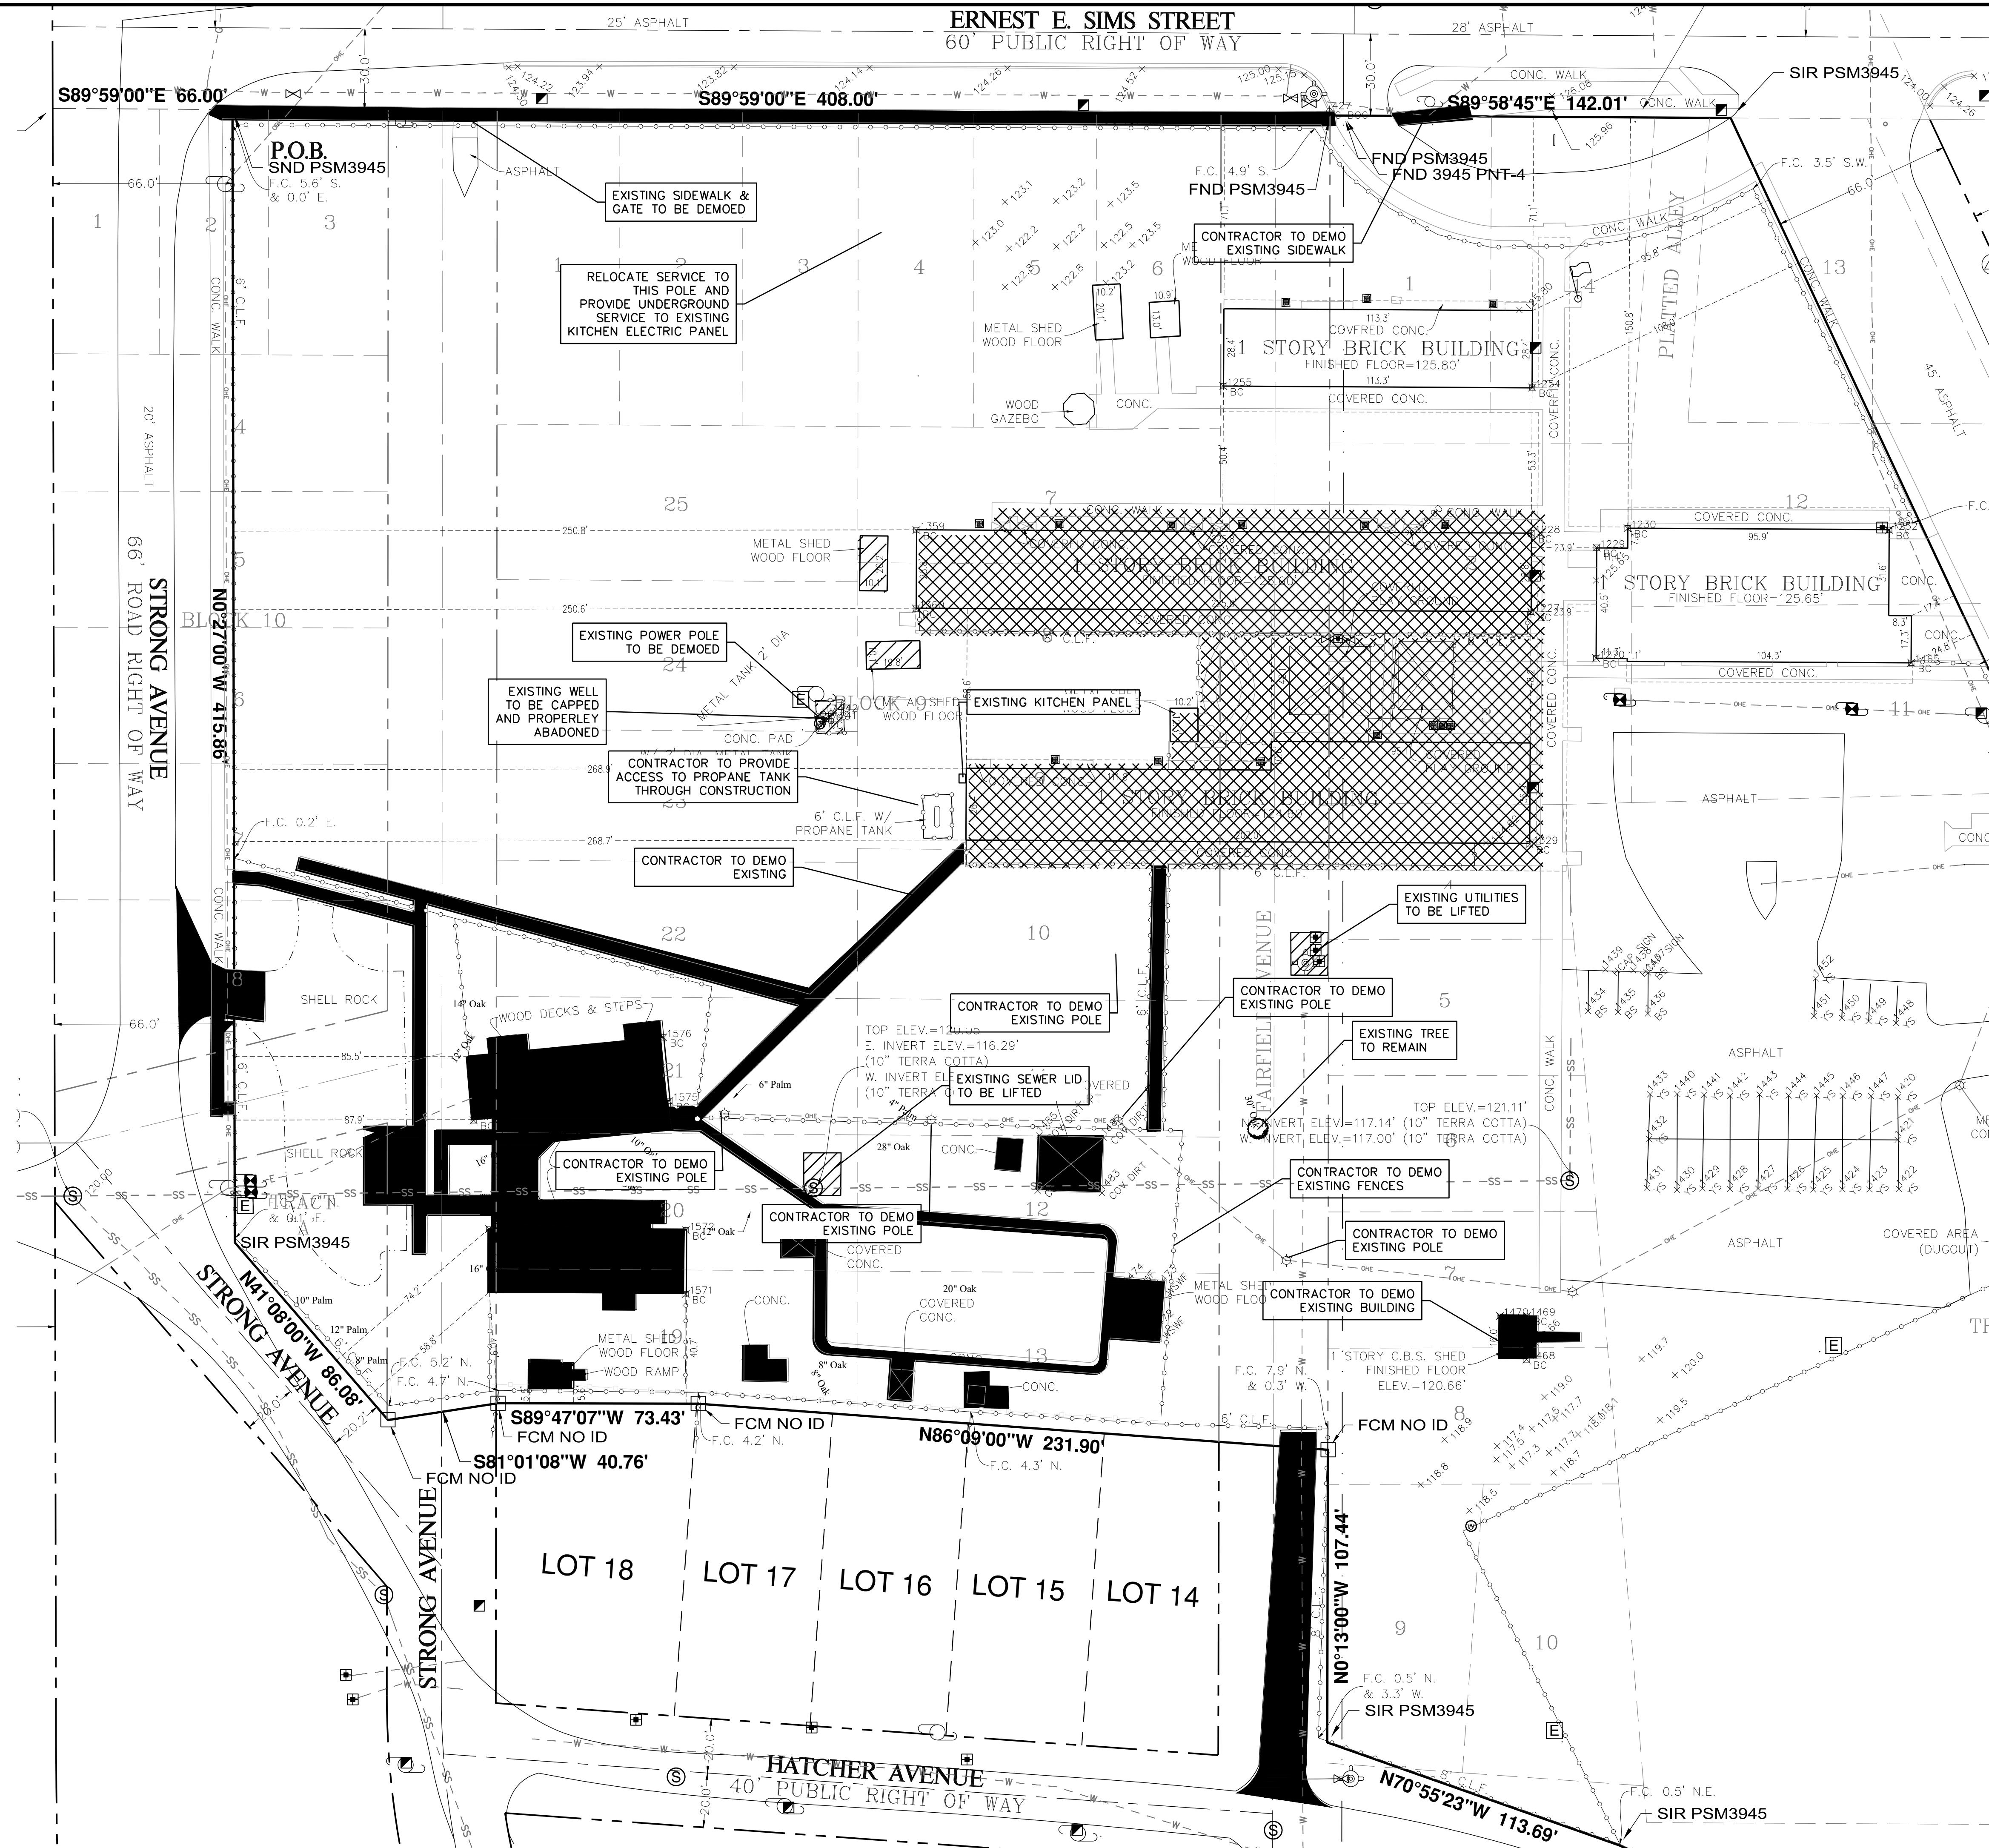

Demo Legend

- Demo
- Future demo once new day care is finished
- Relocate

DEMO PLAN
1"=30'

PROJECT

HOFFMAN & FACUNDO ARCHITECTS
RCMA HOPEWELL CAMPUS
1301 STRONG AVE
AVON PARK FL, 33825

THIS ITEM HAS BEEN
ELECTRONICALLY SIGNED BY
JAMES "MASON" COBB, PE
ON 10/7/2022
PRINTED COPIES OF THIS DOCUMENT
ARE NOT CONSIDERED SIGNED AND
SEALING AND ANY ELECTRONIC COPIES
VERIFIED ON ANY ELECTRONIC COPIES.

SEAL
Digitally
signed by
James M Cobb
Date
2022.10.07
13:56
James "Mason" Cobb, P.E.
Friday, October 07, 2022


ENGINEERS
Florida License Numbers:
Carl E. Cool, P.E. - 16921
James "Mason" Cobb, P.E. - 78600
Kenneth F. Wheeler, P.E. - 60417
ken@coolandcobb.com
carl@coolandcobb.com
mason@coolandcobb.com

ENGINEERING FIRM
Cool and Cobb
Engineering Company
203 West Main Street
Avon Park, FL 33825
(863) 657-2323 Office
(863) 657-2324 Fax


REVISIONS:
7/12/22 BW
PROJECT #22-269-2434

C-2
SHEET 3 of 12

FOR PERMITTING PURPOSES ONLY

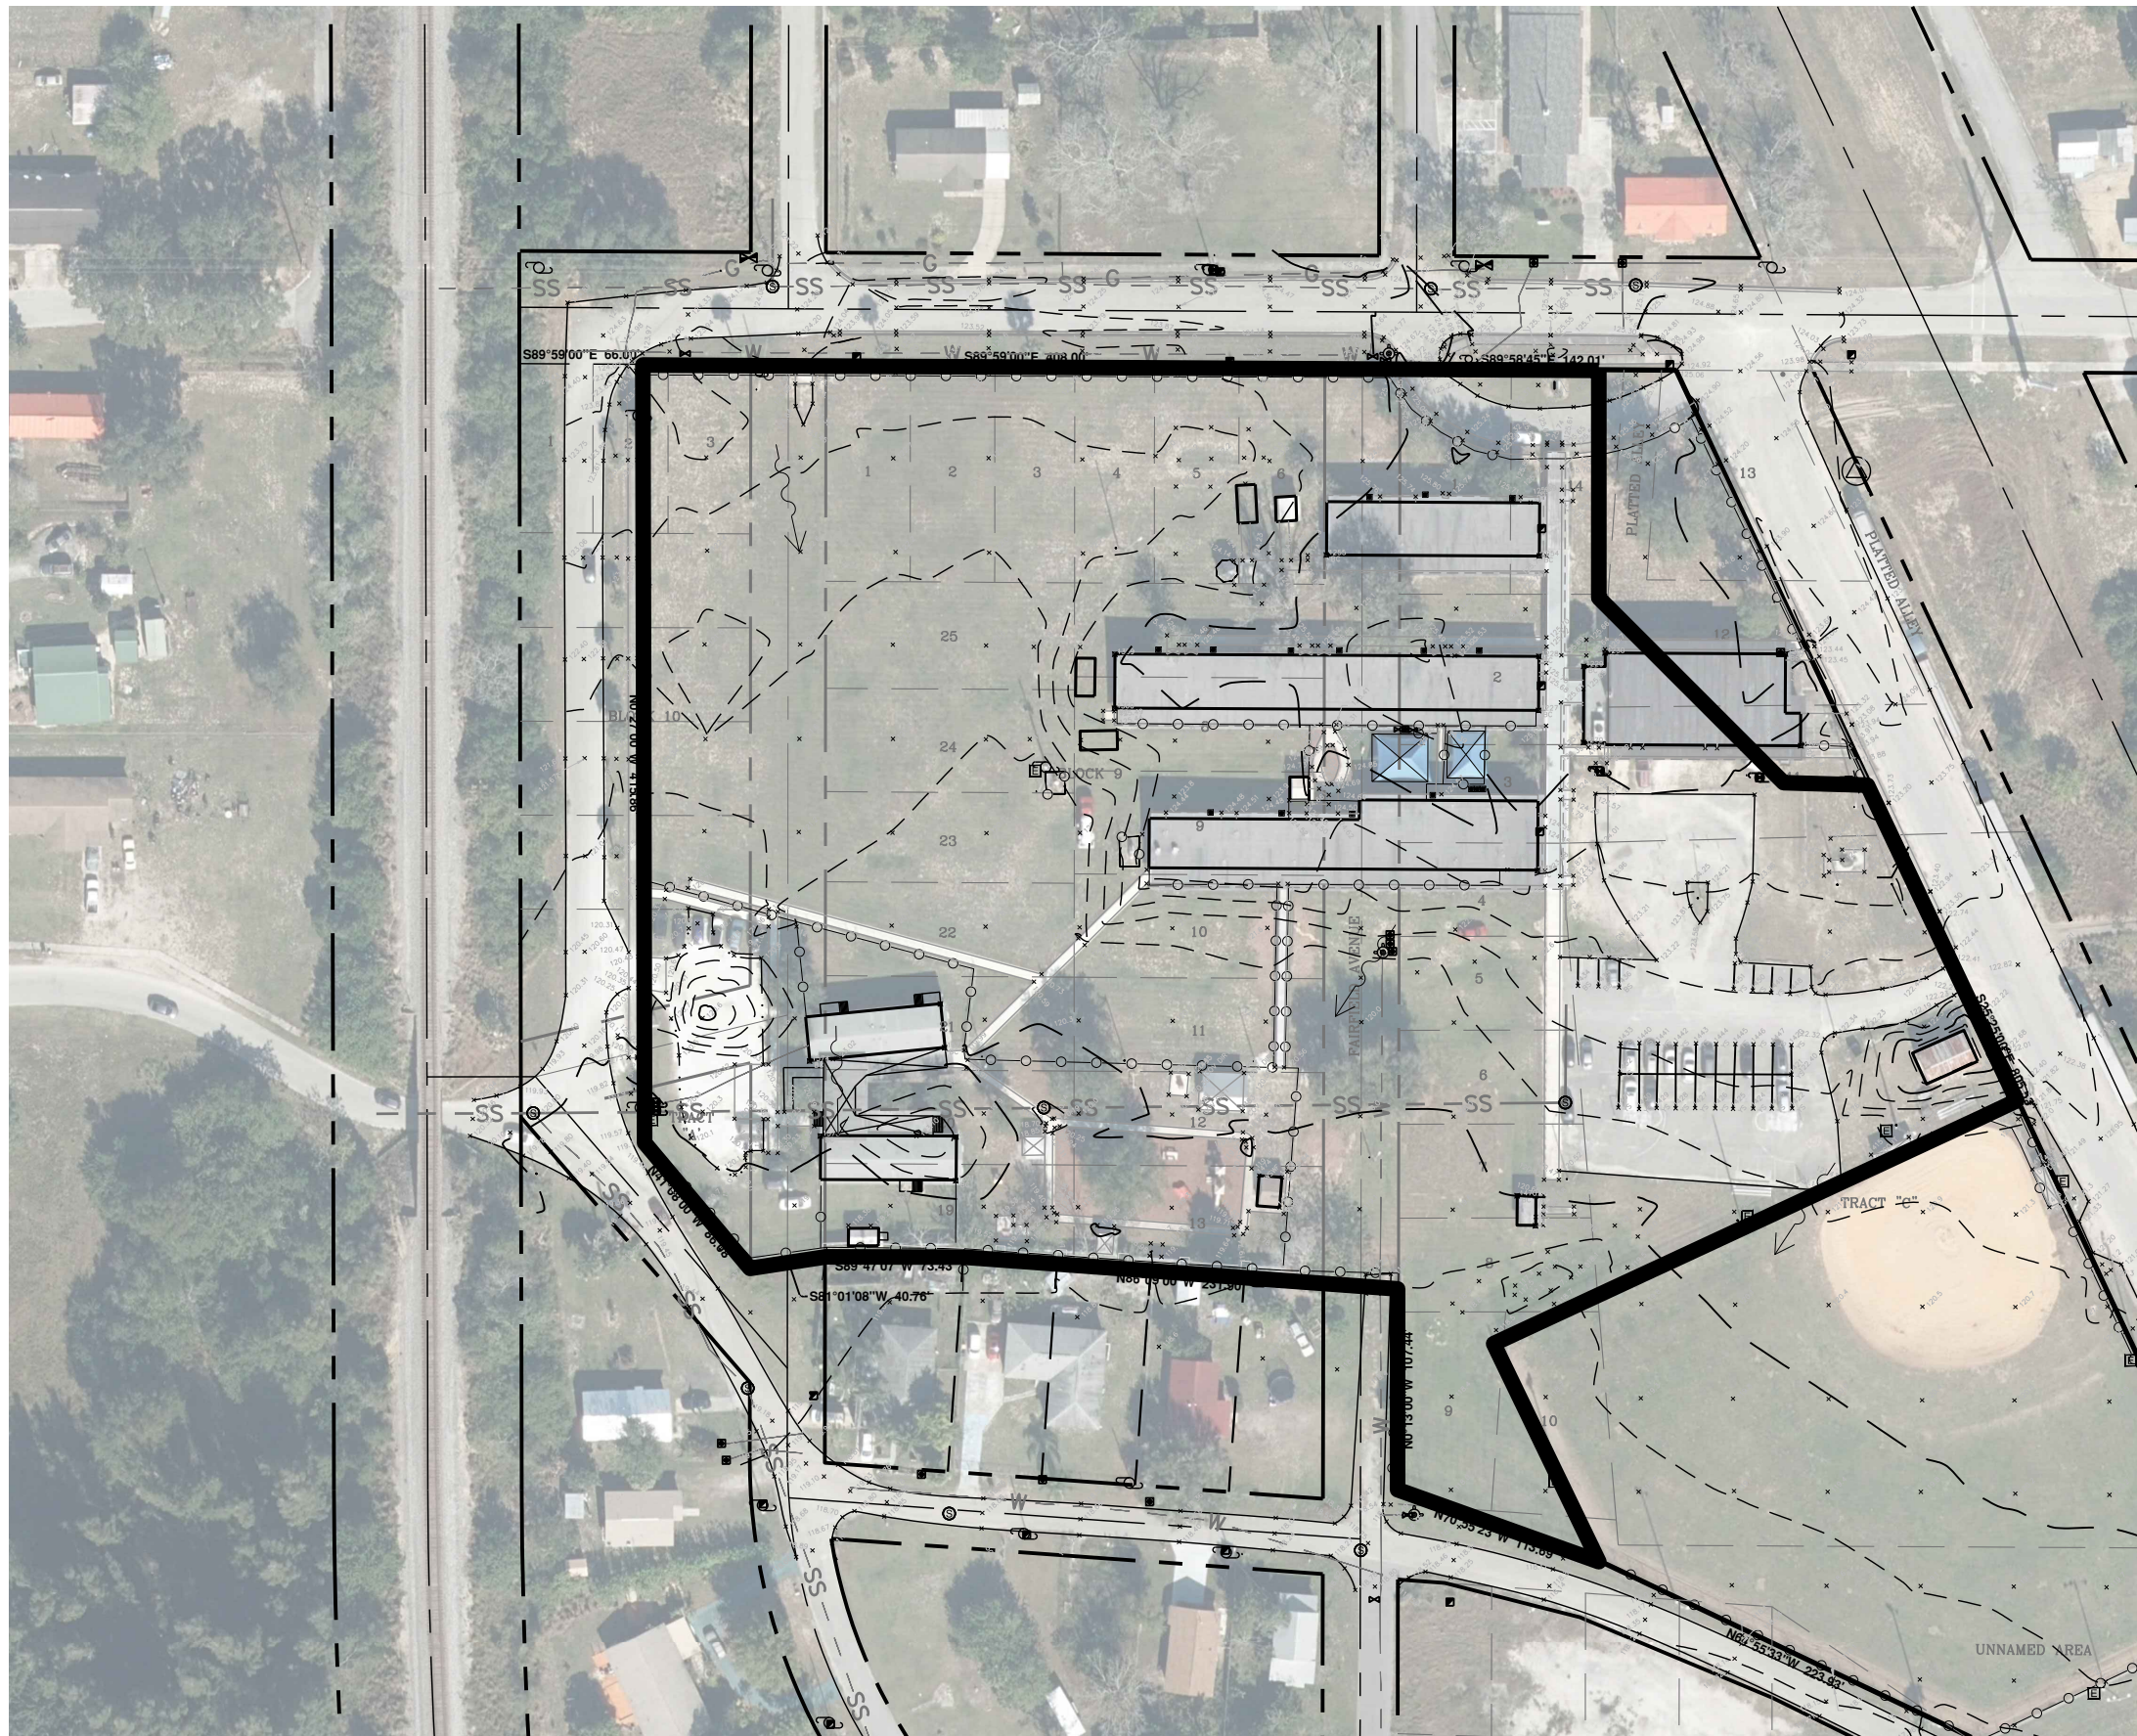

PRE BASIN
1"=100'

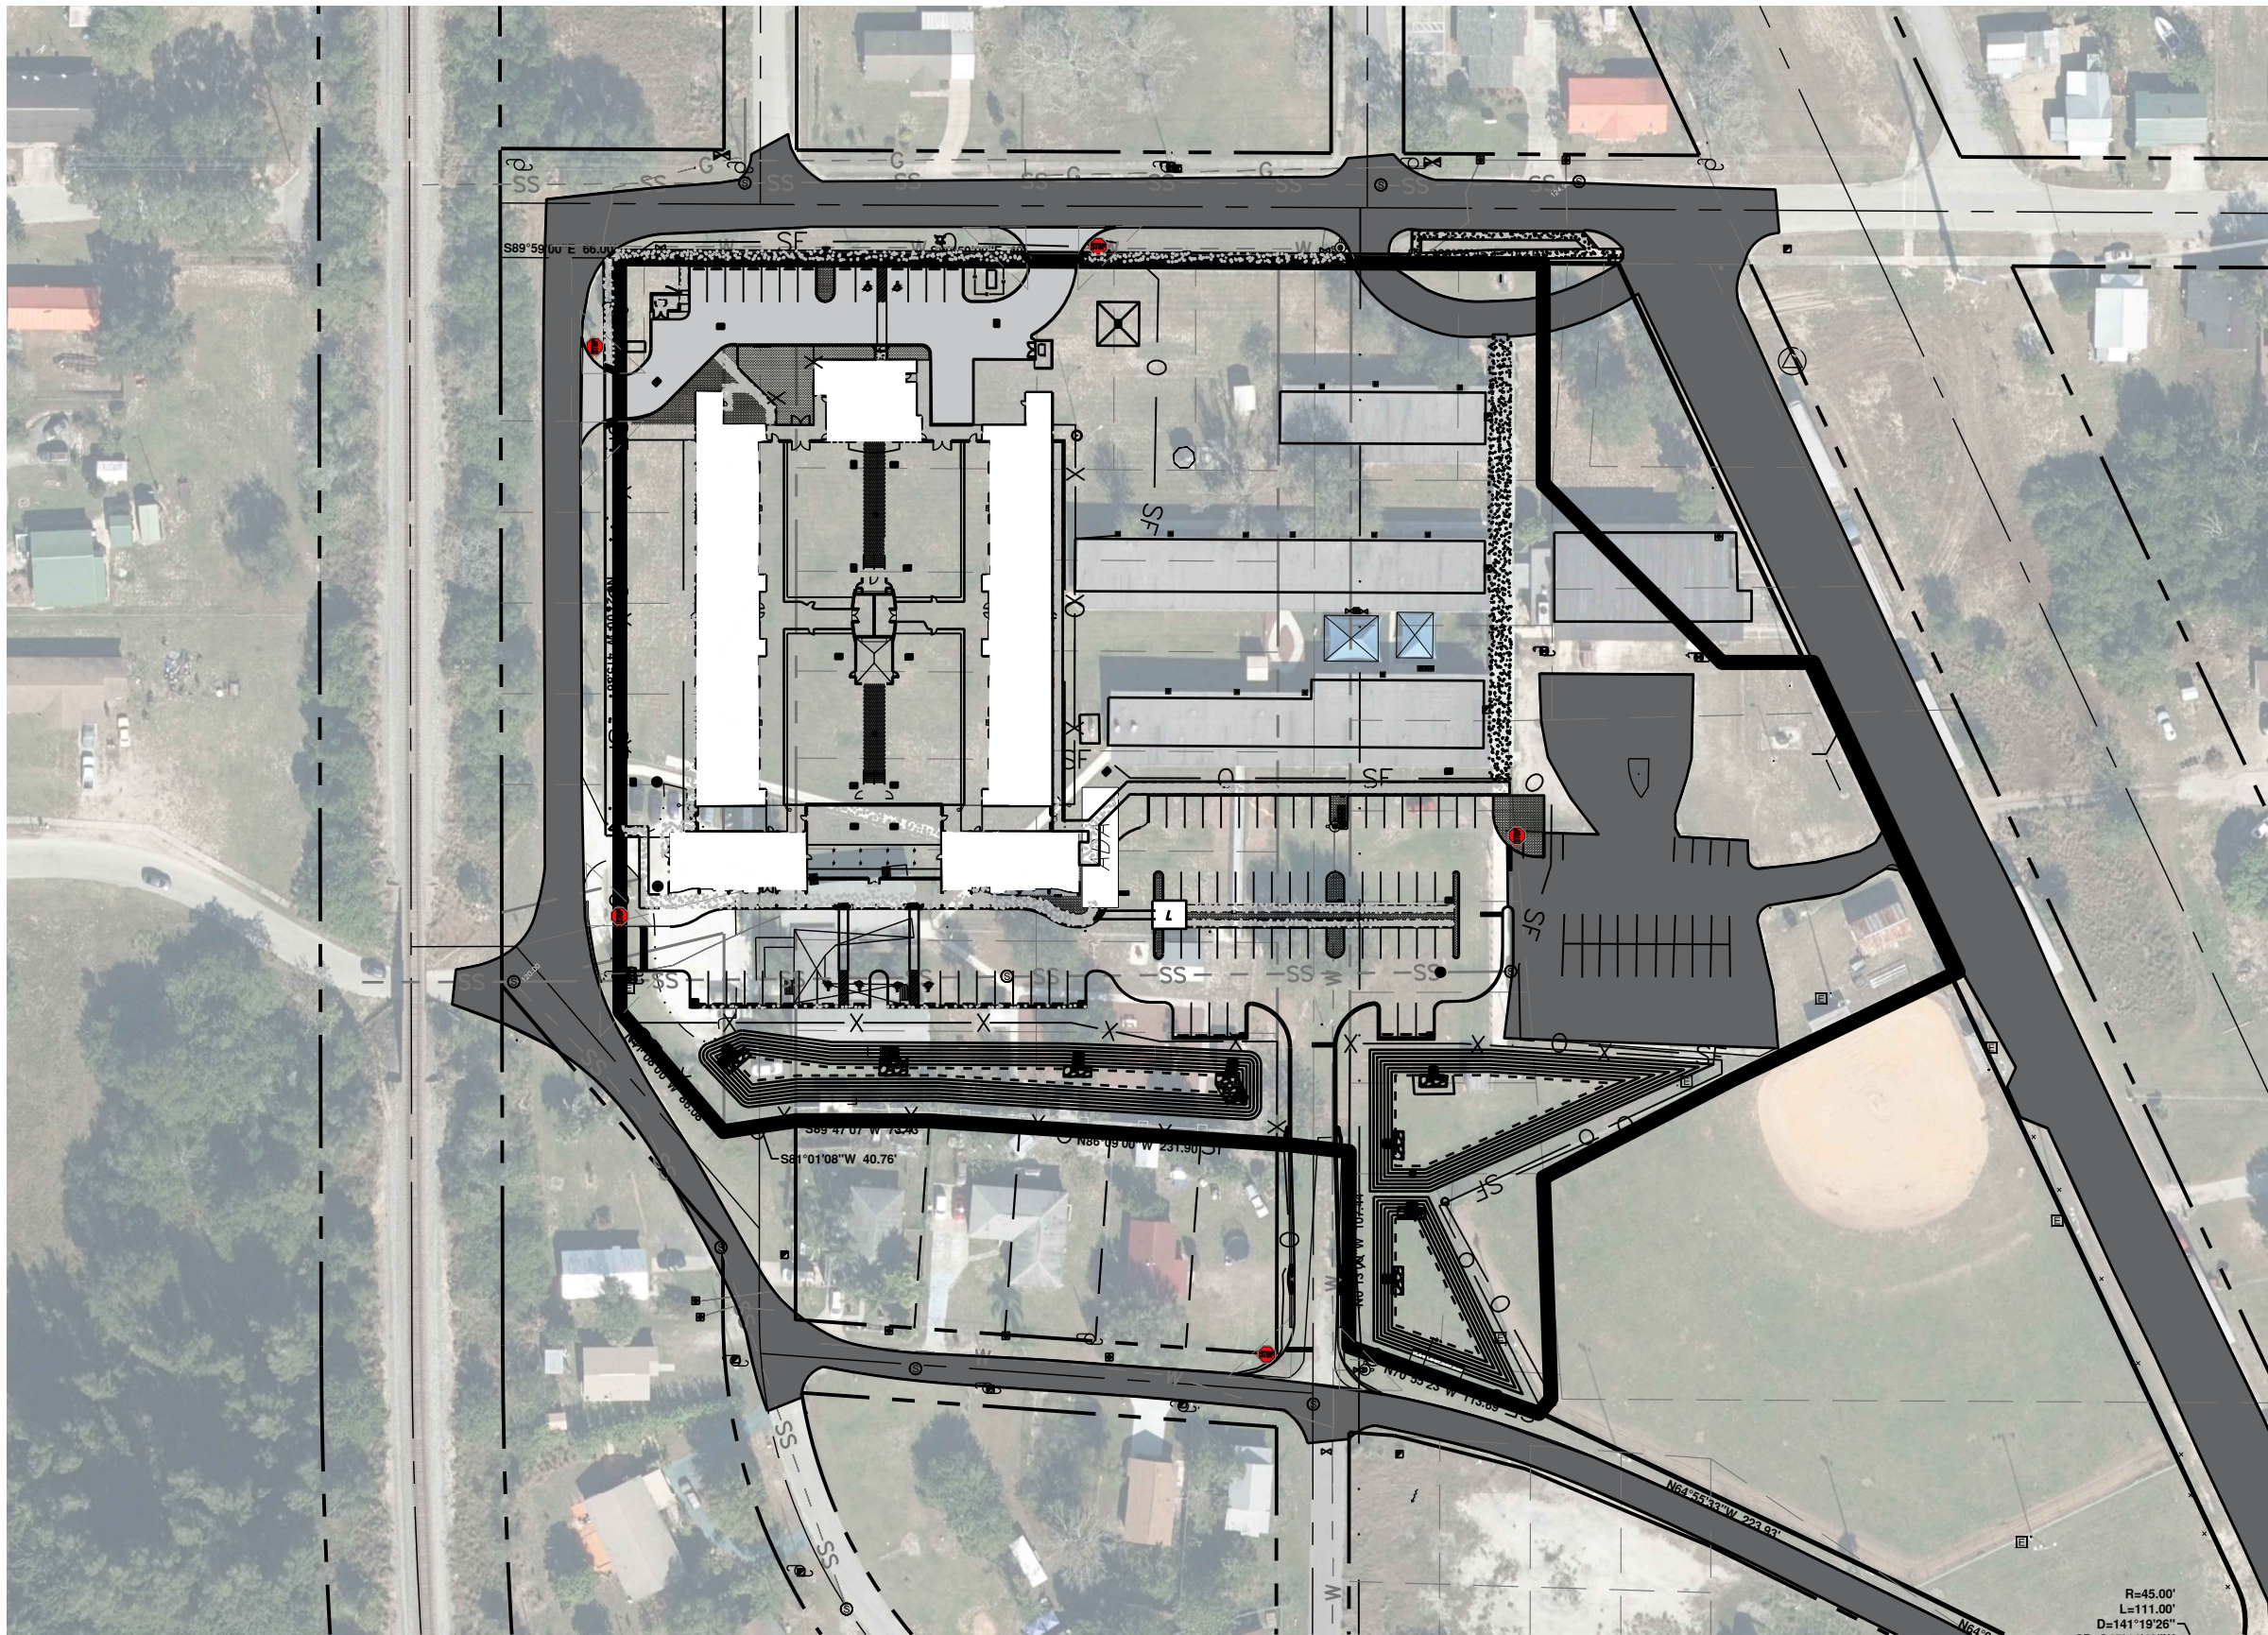

POST BASIN
1"=100'

LINE TABLE	
BOUNDARY	—————
BACK OF CURB	—————
CENTERLINE	—————
FACE OF CURB	—————
SETBACK	—————
RIGHT OF WAY	—————
TOP OF BANK	—————
TOE OF SLOPE	—————
BOTTOM OF POND	—————
OVERHEAD WIRES	—————
SILT FENCE	SF O
FIRE WATER MAIN 6"	FM FM
POTABLE WATER 2"	W2 W2
FENCE	—————
STORM WATER	—————
SANITARY SEWER	————— STM

PRE & POST BASIN
1"=100'

FOR PERMITTING PURPOSES ONLY

HOFFMAN & FACUNDO ARCHITECTS
RCMA HOPEWELL CAMPUS
1301 STRONG AVE
AVON PARK FL, 33825

THIS ITEM HAS BEEN ELECTRONICALLY SIGNED BY JAMES "MASON" COBB, PE ON 10/7/2022 USING A DIGITAL SIGNATURE

PRINTED COPIES OF THIS DOCUMENT MUST BE SIGNED AND SIGNED COPIES MUST BE VERIFIED ON ANY ELECTRONIC COPIES.

SEAL

Digitally signed by James M Cobb Date: 2022.10.07 11:37:51 -0400 James "Mason" Cobb, PE Friday, October 07, 2022

ENGINEERS

Florida License Numbers:
Carl E. Cobb, P.E. - 16921
James "Mason" Cobb, P.E. - 78600
Kenneth F. Wheeler, P.E. - 60417
ken@coolandcobb.com
carl@coolandcobb.com
mason@coolandcobb.com

ENGINEERING FIRM

Cool and Cobb Engineering Company
203 West Main Street
Avon Park, FL 33825
(863) 657-2323 Office
(863) 657-2324 Fax



REVISIONS:

7/12/22 BW

PROJECT #22-269-2434

C-3

SHEET 4 of 12

 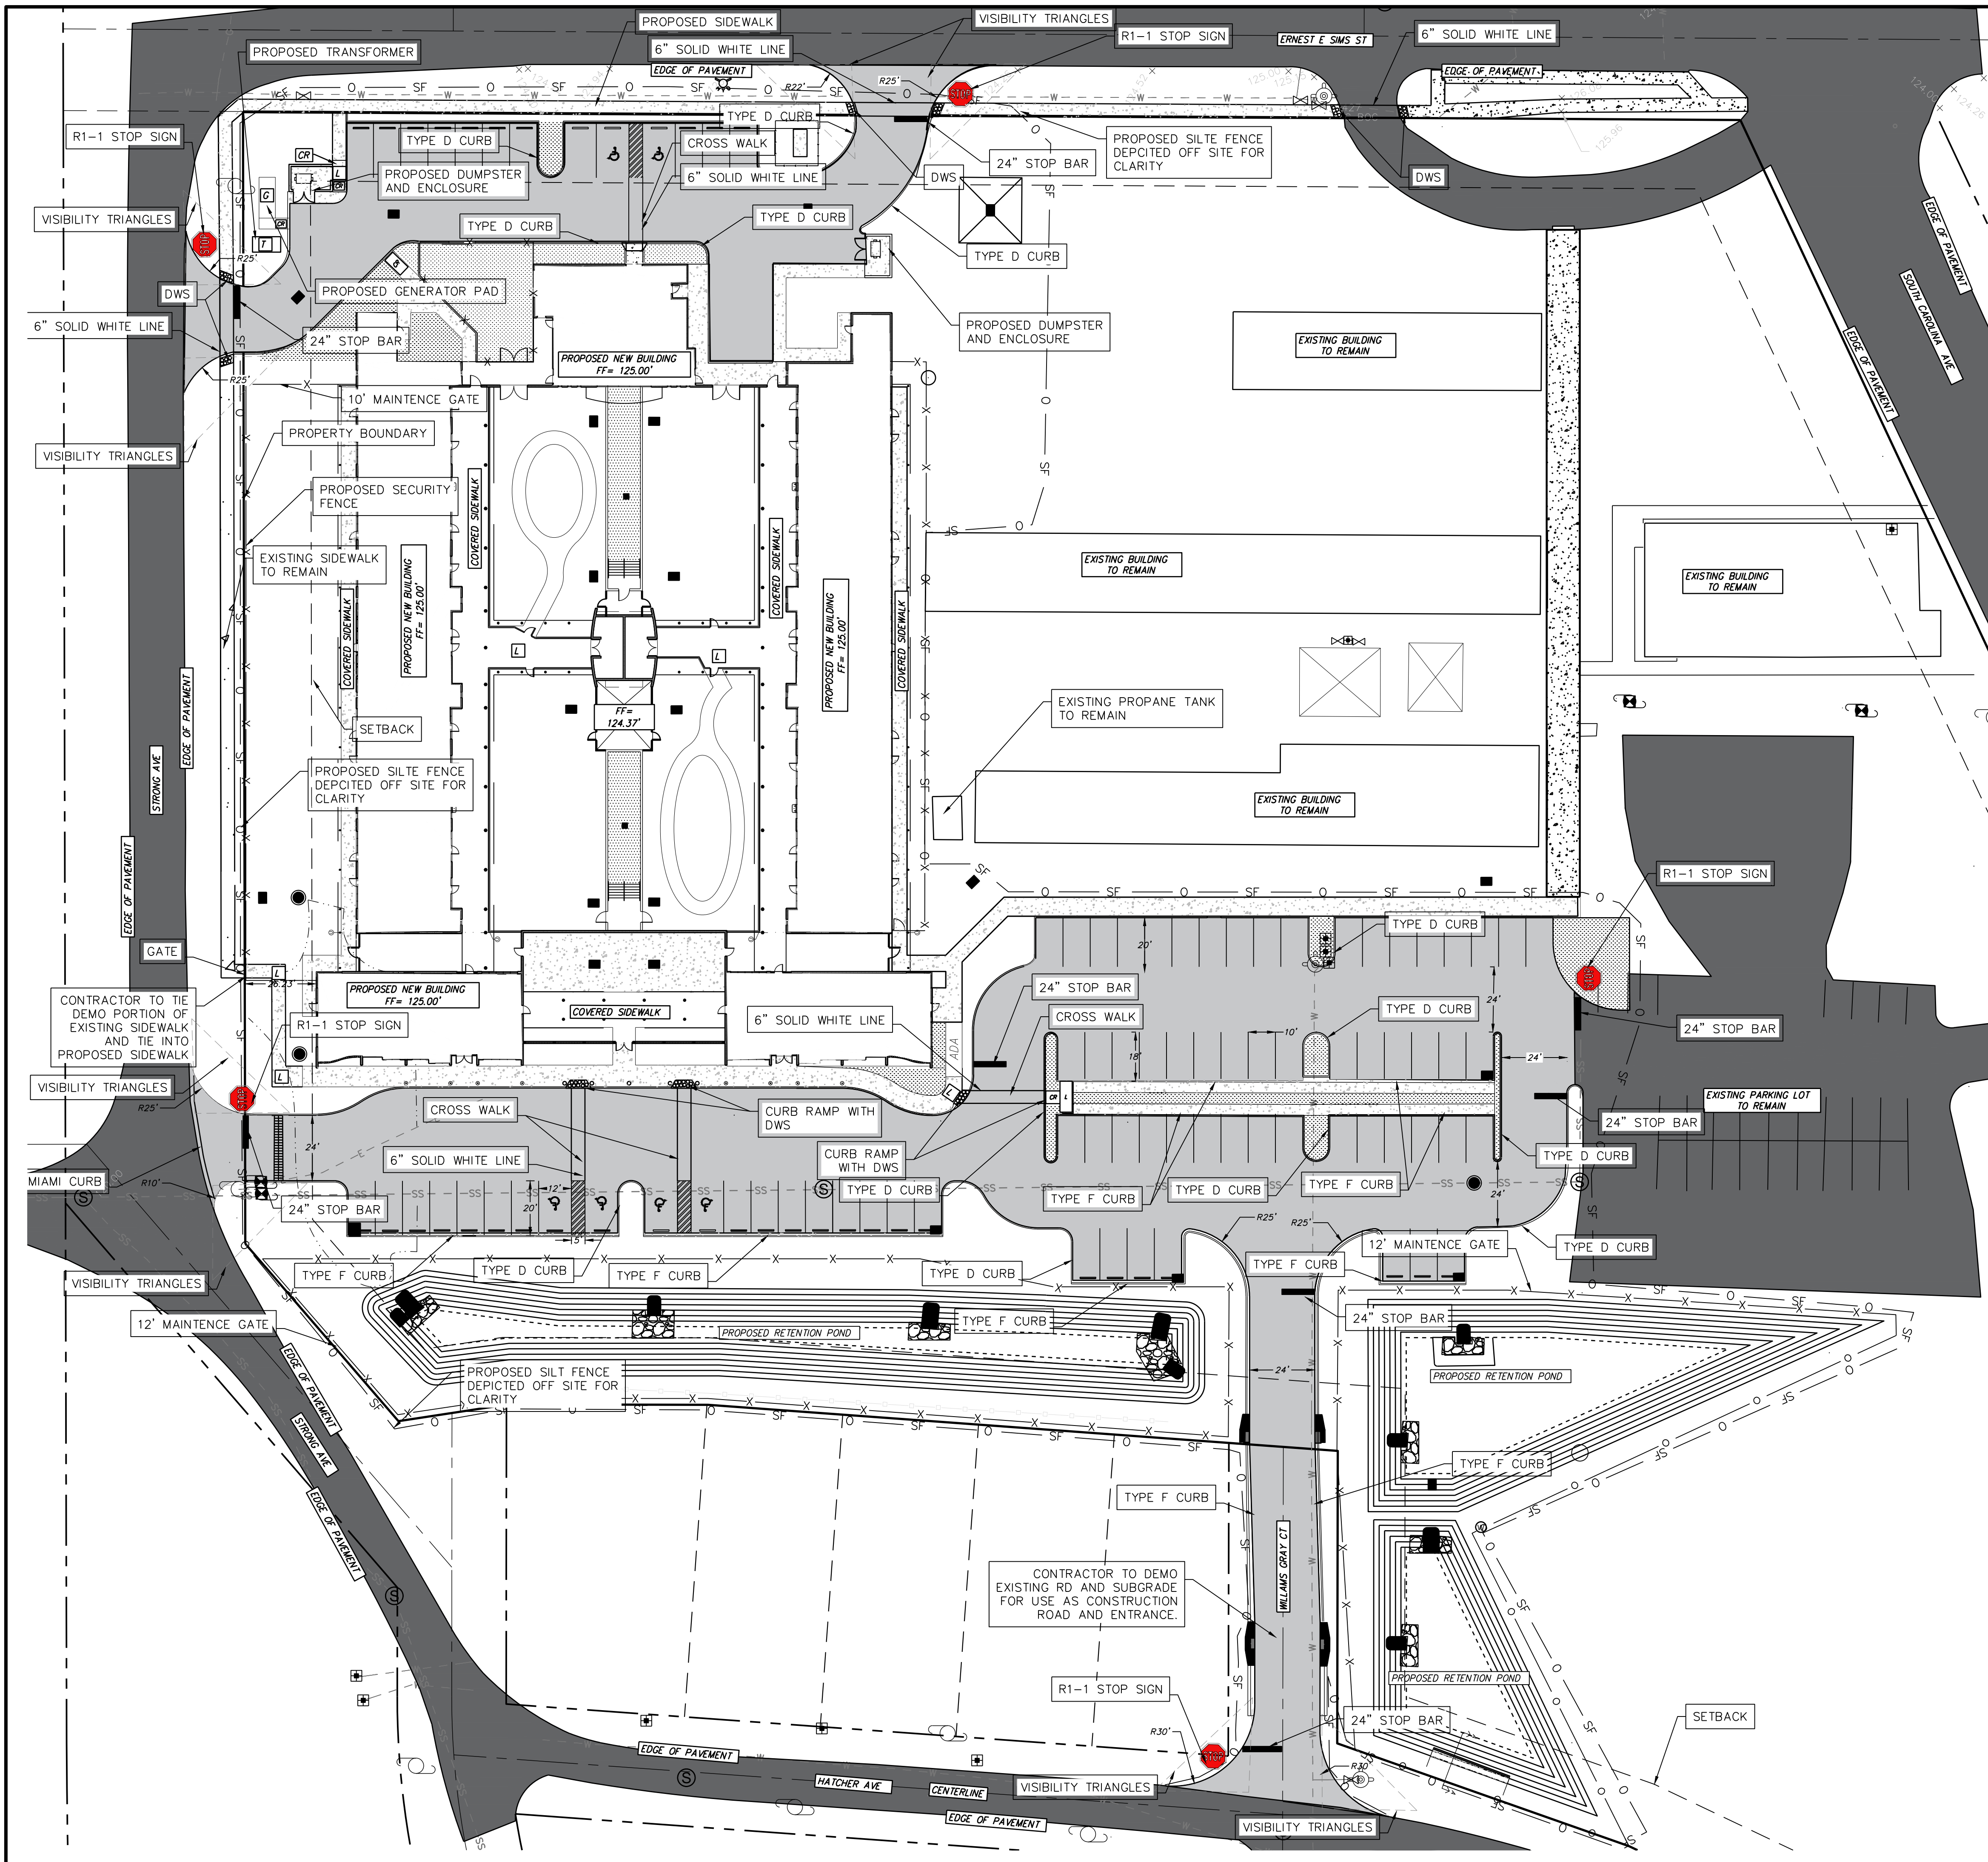

LINE TABLE	
BOUNDARY	---
BACK OF CURB	---
CENTERLINE	---
FACE OF CURB	---
SETBACK	---
RIGHT OF WAY	---
TOP OF BANK	---
TOE OF SLOPE	---
BOTTOM OF POND	---
OVERHEAD WIRES	---
SILT FENCE	---
FIRE WATER MAIN 6"	---
POTABLE WATER 2"	---
FENCE	---
STORM WATER	---
SANITARY SEWER	---

SITE PLAN
1"=30'

Site Legend	
	Stop Sign
	24" Stop Bar
	ADA Parking Stall
	Proposed Asphalt
	Existing Asphalt
	Proposed Concrete
	Proposed Concrete
	Proposed RipRap
	Proposed Landscaping
	Proposed Curb Ramp
	Proposed Landscaping (2% Max Slope)
	Detectable Warning Strip
	Top of Curb
	Generator Pad
	Transformer
	Sanitary Sewer Manhole
	Stormwater Grate Inlet
	Curb Inlet
	Mitered End
	ADA Ramp

PROJECT
HOFFMAN & FACUNDO ARCHITECTS
RCMA HOPEWELL CAMPUS
1301 STRONG AVE
AVON PARK FL, 33825




THIS ITEM HAS BEEN ELECTRONICALLY SIGNED BY JAMES "MASON" COBB, PE ON 10/17/2022 USING A DIGITAL SIGNATURE PRINTED COPIES OF THIS DOCUMENT ARE NOT CONSIDERED SIGNED AND SEALED AND THE SIGNATURE MUST BE VERIFIED ON ANY ELECTRONIC COPIES.

SEAL
Digitally signed by James W Cobb
Date: 2022.10.07 11:59:40
James "Mason" Cobb, P.E.
Friday, October 07, 2022

ENGINEERS
Florida License Numbers:
Carl E. Cobb, P.E. - 16921
James "Mason" Cobb, P.E. - 78600
Kenneth F. Wheeler, P.E. - 60417
ken@coolandcobb.com
carl@coolandcobb.com
mason@coolandcobb.com

ENGINEERING FIRM
Cool and Cobb Engineering Company
203 West Main Street
Avon Park, FL 33825
(863) 657-2323 Office
(863) 657-2324 Fax

REVISIONS:	
7/12/22 BW	
PROJECT #22-269-2434	
C-4	
SHEET 5 of 12	

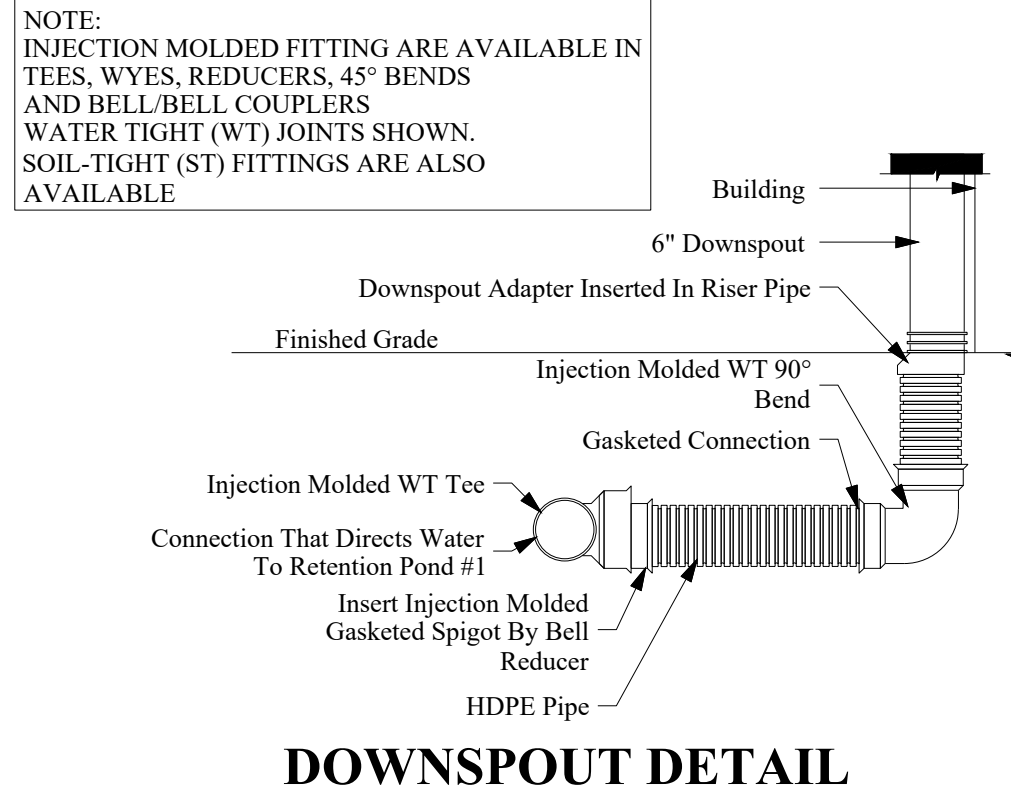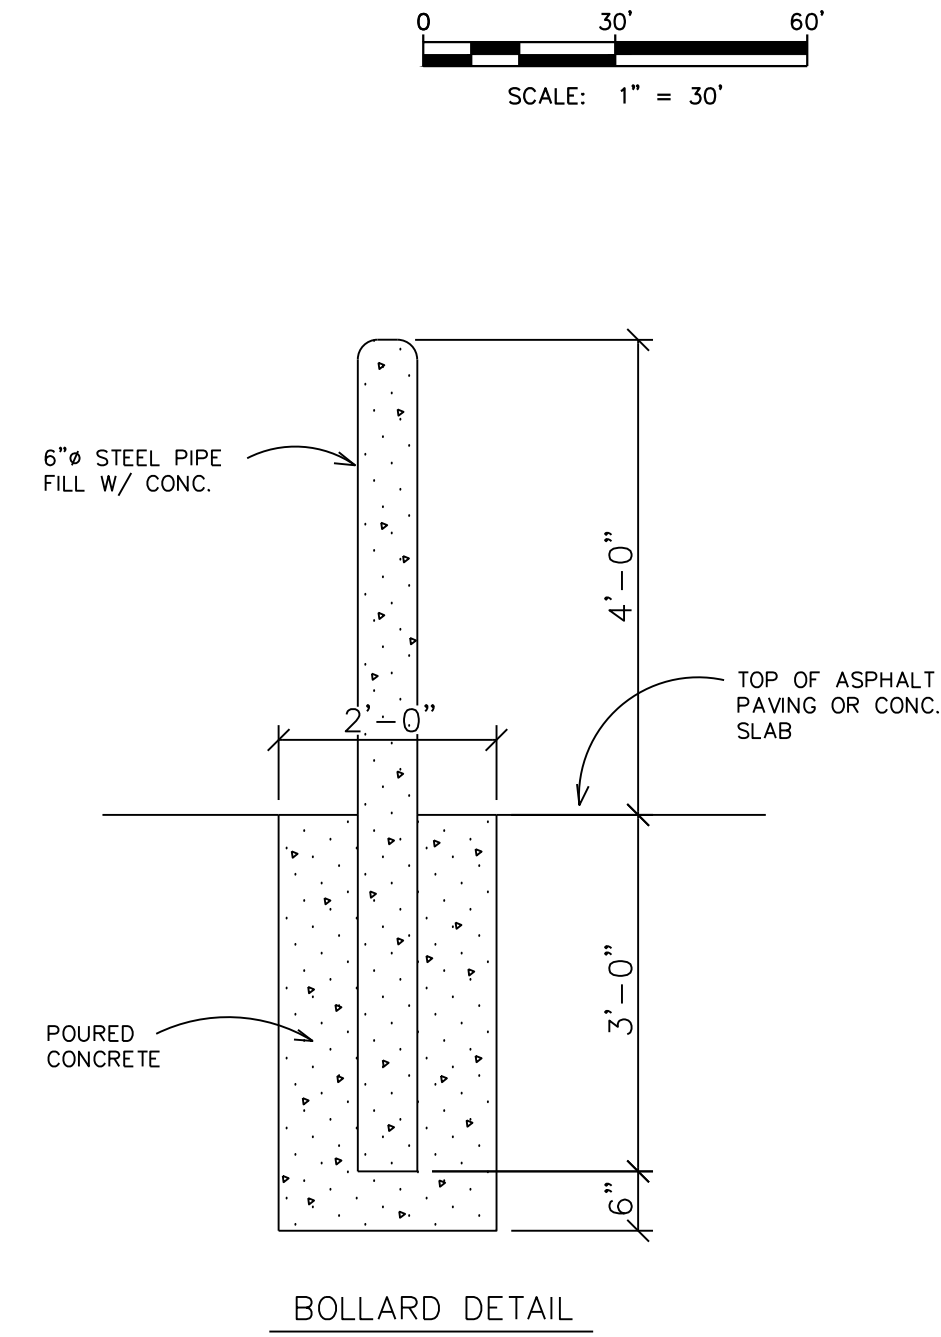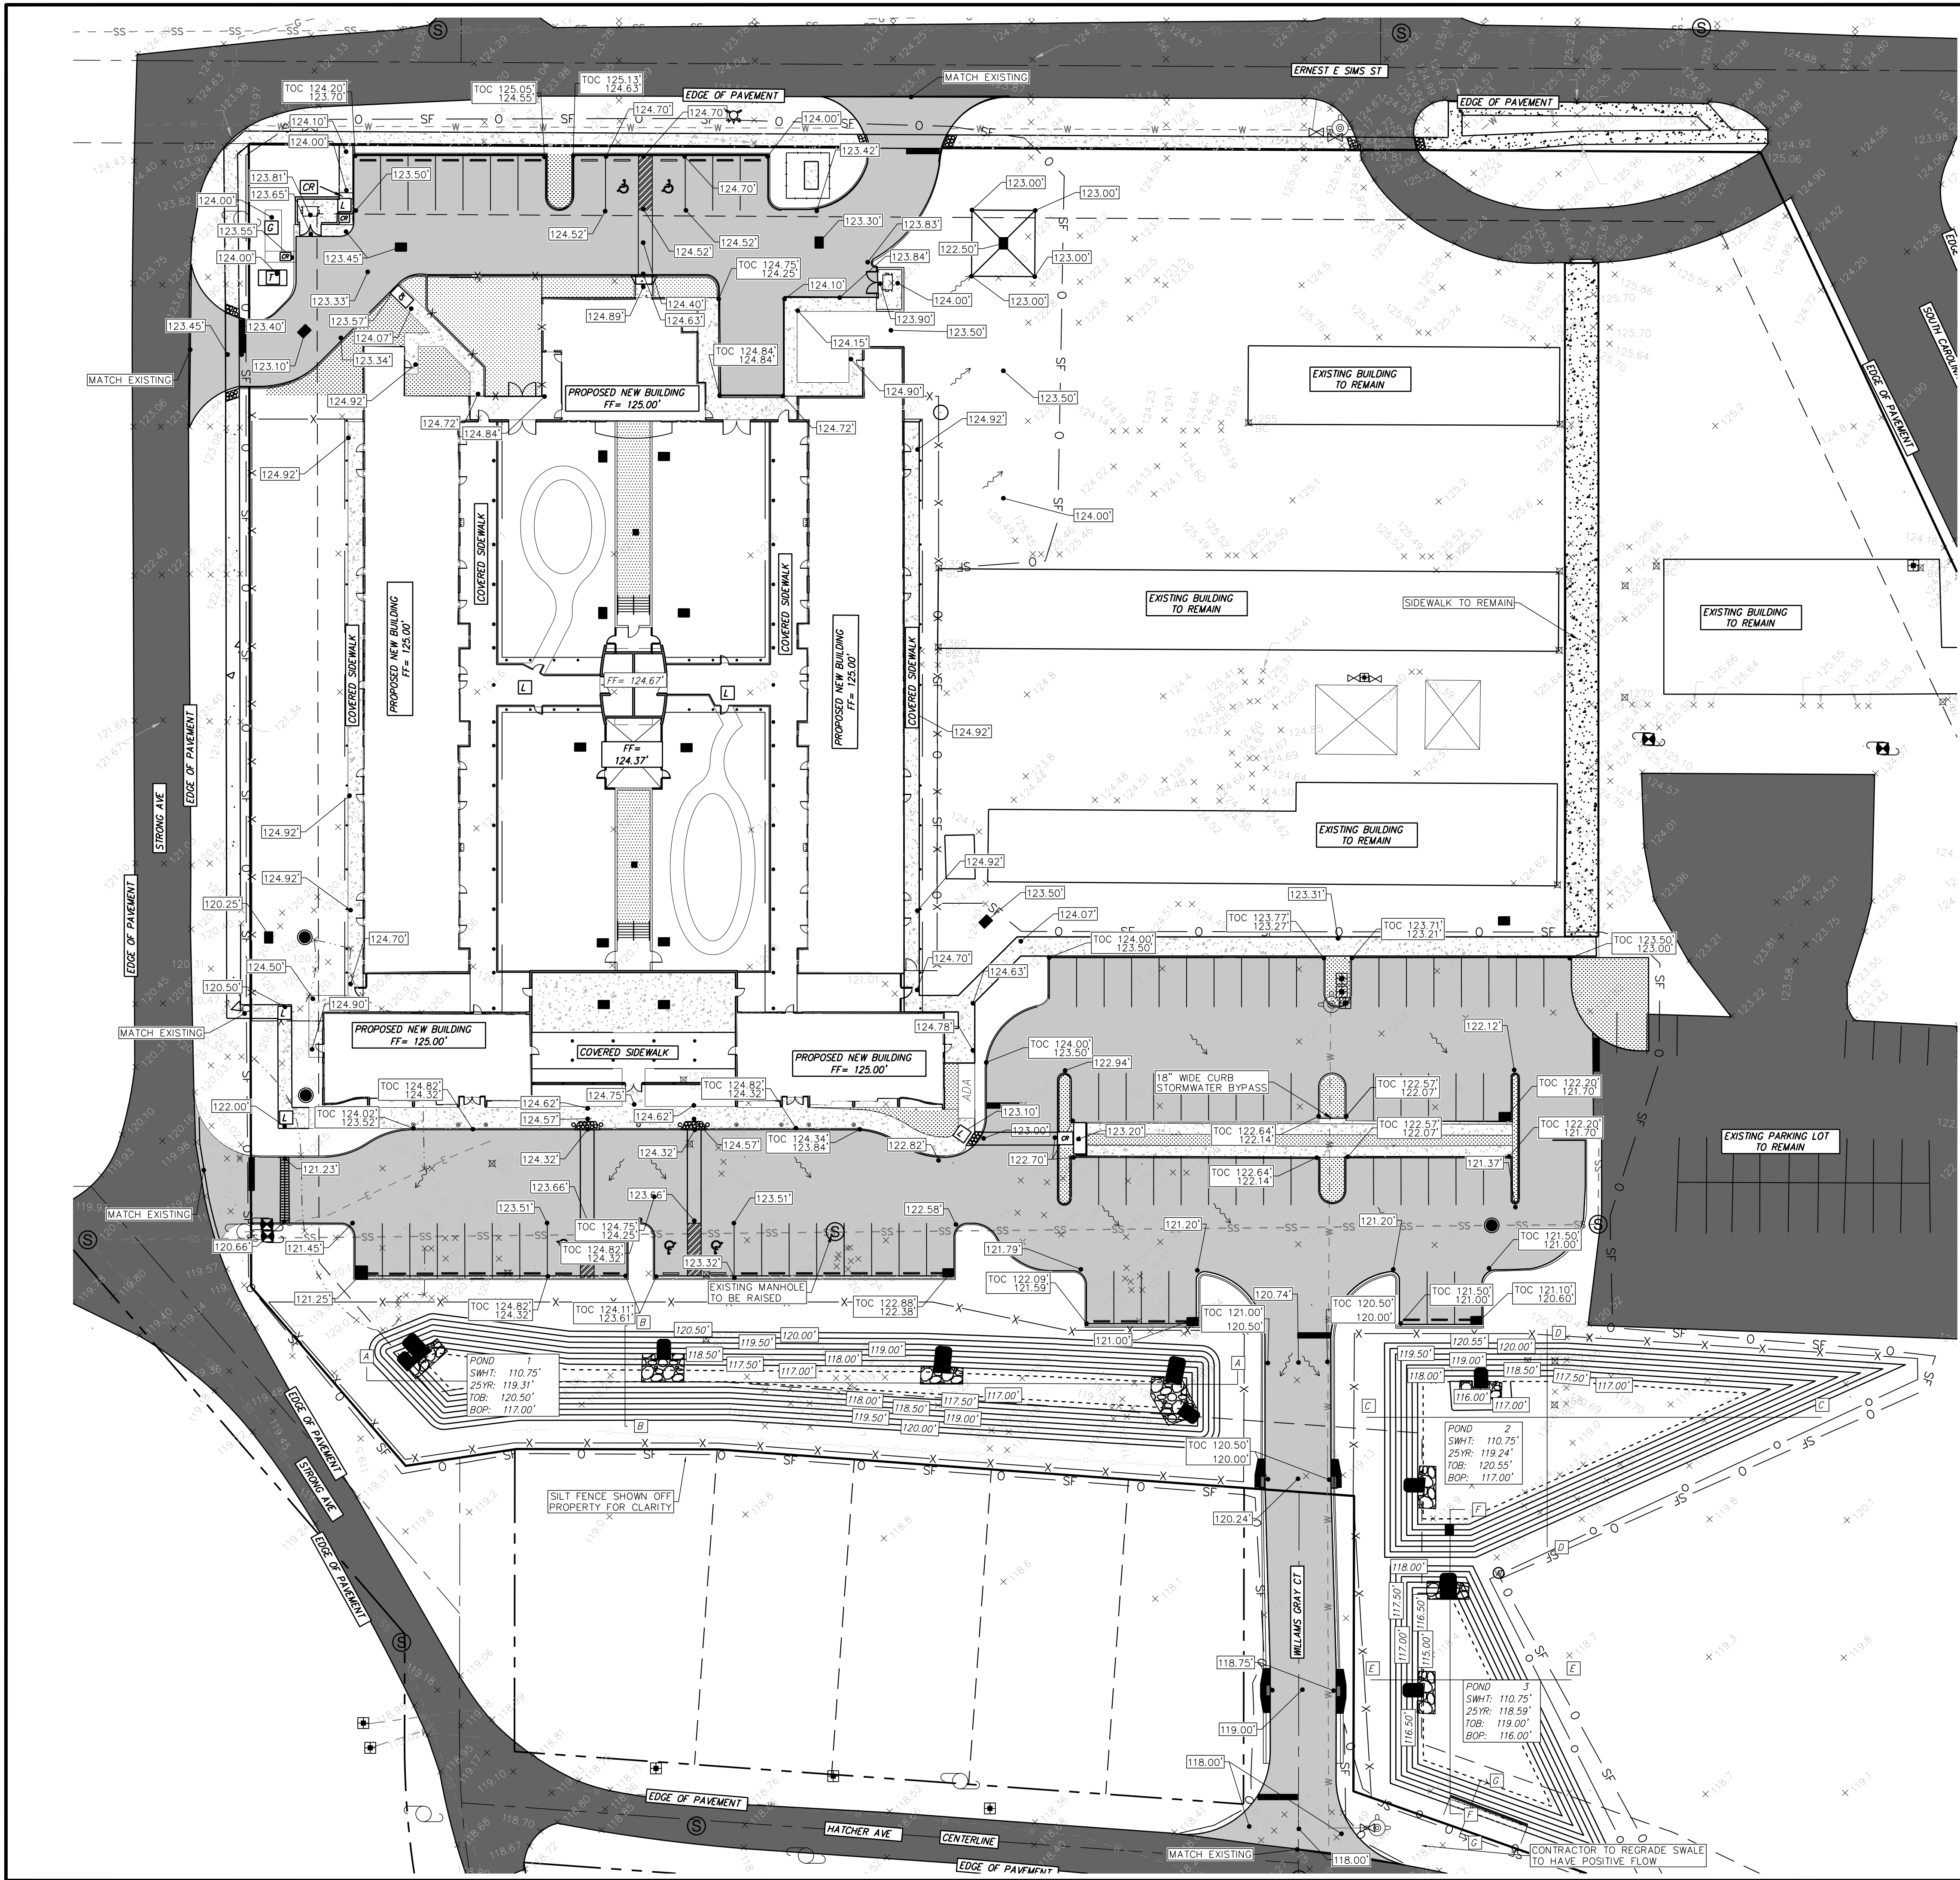

LINE TABLE	
BOUNDARY	---
BACK OF CURB	---
CENTERLINE	---
FACE OF CURB	---
SETBACK	---
RIGHT OF WAY	---
TOP OF BANK	---
TOE OF SLOPE	---
BOTTOM OF POND	---
OVERHEAD WIRES	---
SILT FENCE	---
FIRE WATER MAIN 6"	---
POTABLE WATER 2"	---
FENCE	---
STORM WATER	---
SANITARY SEWER	---

Grading Legend	
	Proposed Elevation
	Proposed Elevation w/ Top of Curb or TOC
	Sewer Manhole
	Inlet Box
	ADA Parking Stall
	Proposed Asphalt
	Proposed Concrete
	Proposed Riprap
	Proposed Landscaping
	Proposed Curb Ramp
	Proposed Landing (1.5% Max Slope)
	Running Slope 5% Max Longitudinal 2% Perpendicular Slope
	Generator Pad
	Transformer

GRADING 1 OF 2
1"=30'

FOR PERMITTING PURPOSES ONLY

PROJECT

HOFFMAN & FACUNDO ARCHITECTS
RCMA HOPEWELL CAMPUS
1301 STRONG AVE
AVON PARK FL, 33825

THIS ITEM HAS BEEN ELECTRONICALLY SIGNED BY JAMES "MASON" COBB, P.E. ON 10/17/2022 USING A DIGITAL SIGNATURE. PRINTED COPIES OF THIS DOCUMENT ARE UNCONTROLLED. SOFT COPIES MUST BE SEALED AND THE SIGNATURE MUST BE VERIFIED ON ANY ELECTRONIC COPIES.

SEAL
Digitally signed by James W Cobb
James W Cobb
2022.10.07 11:40:56 -0400
James "Mason" Cobb, P.E.
Friday, October 07, 2022

ENGINEERS

Florida License Numbers:
Carl E. Cobb, P.E. - 16921
James "Mason" Cobb, P.E. - 78600
Kenneth F. Wheeler, P.E. - 60417
ken@coolandcobb.com
carl@coolandcobb.com
mason@coolandcobb.com

ENGINEERING FIRM

Cool and Cobb
Engineering Company
203 West Main Street
Avon Park, FL 33825
(863) 657-2323 Office
(863) 657-2324 Fax


REVISIONS:

7/12/22 BW

PROJECT #22-269-2434

C-5

SHEET 6 of 12

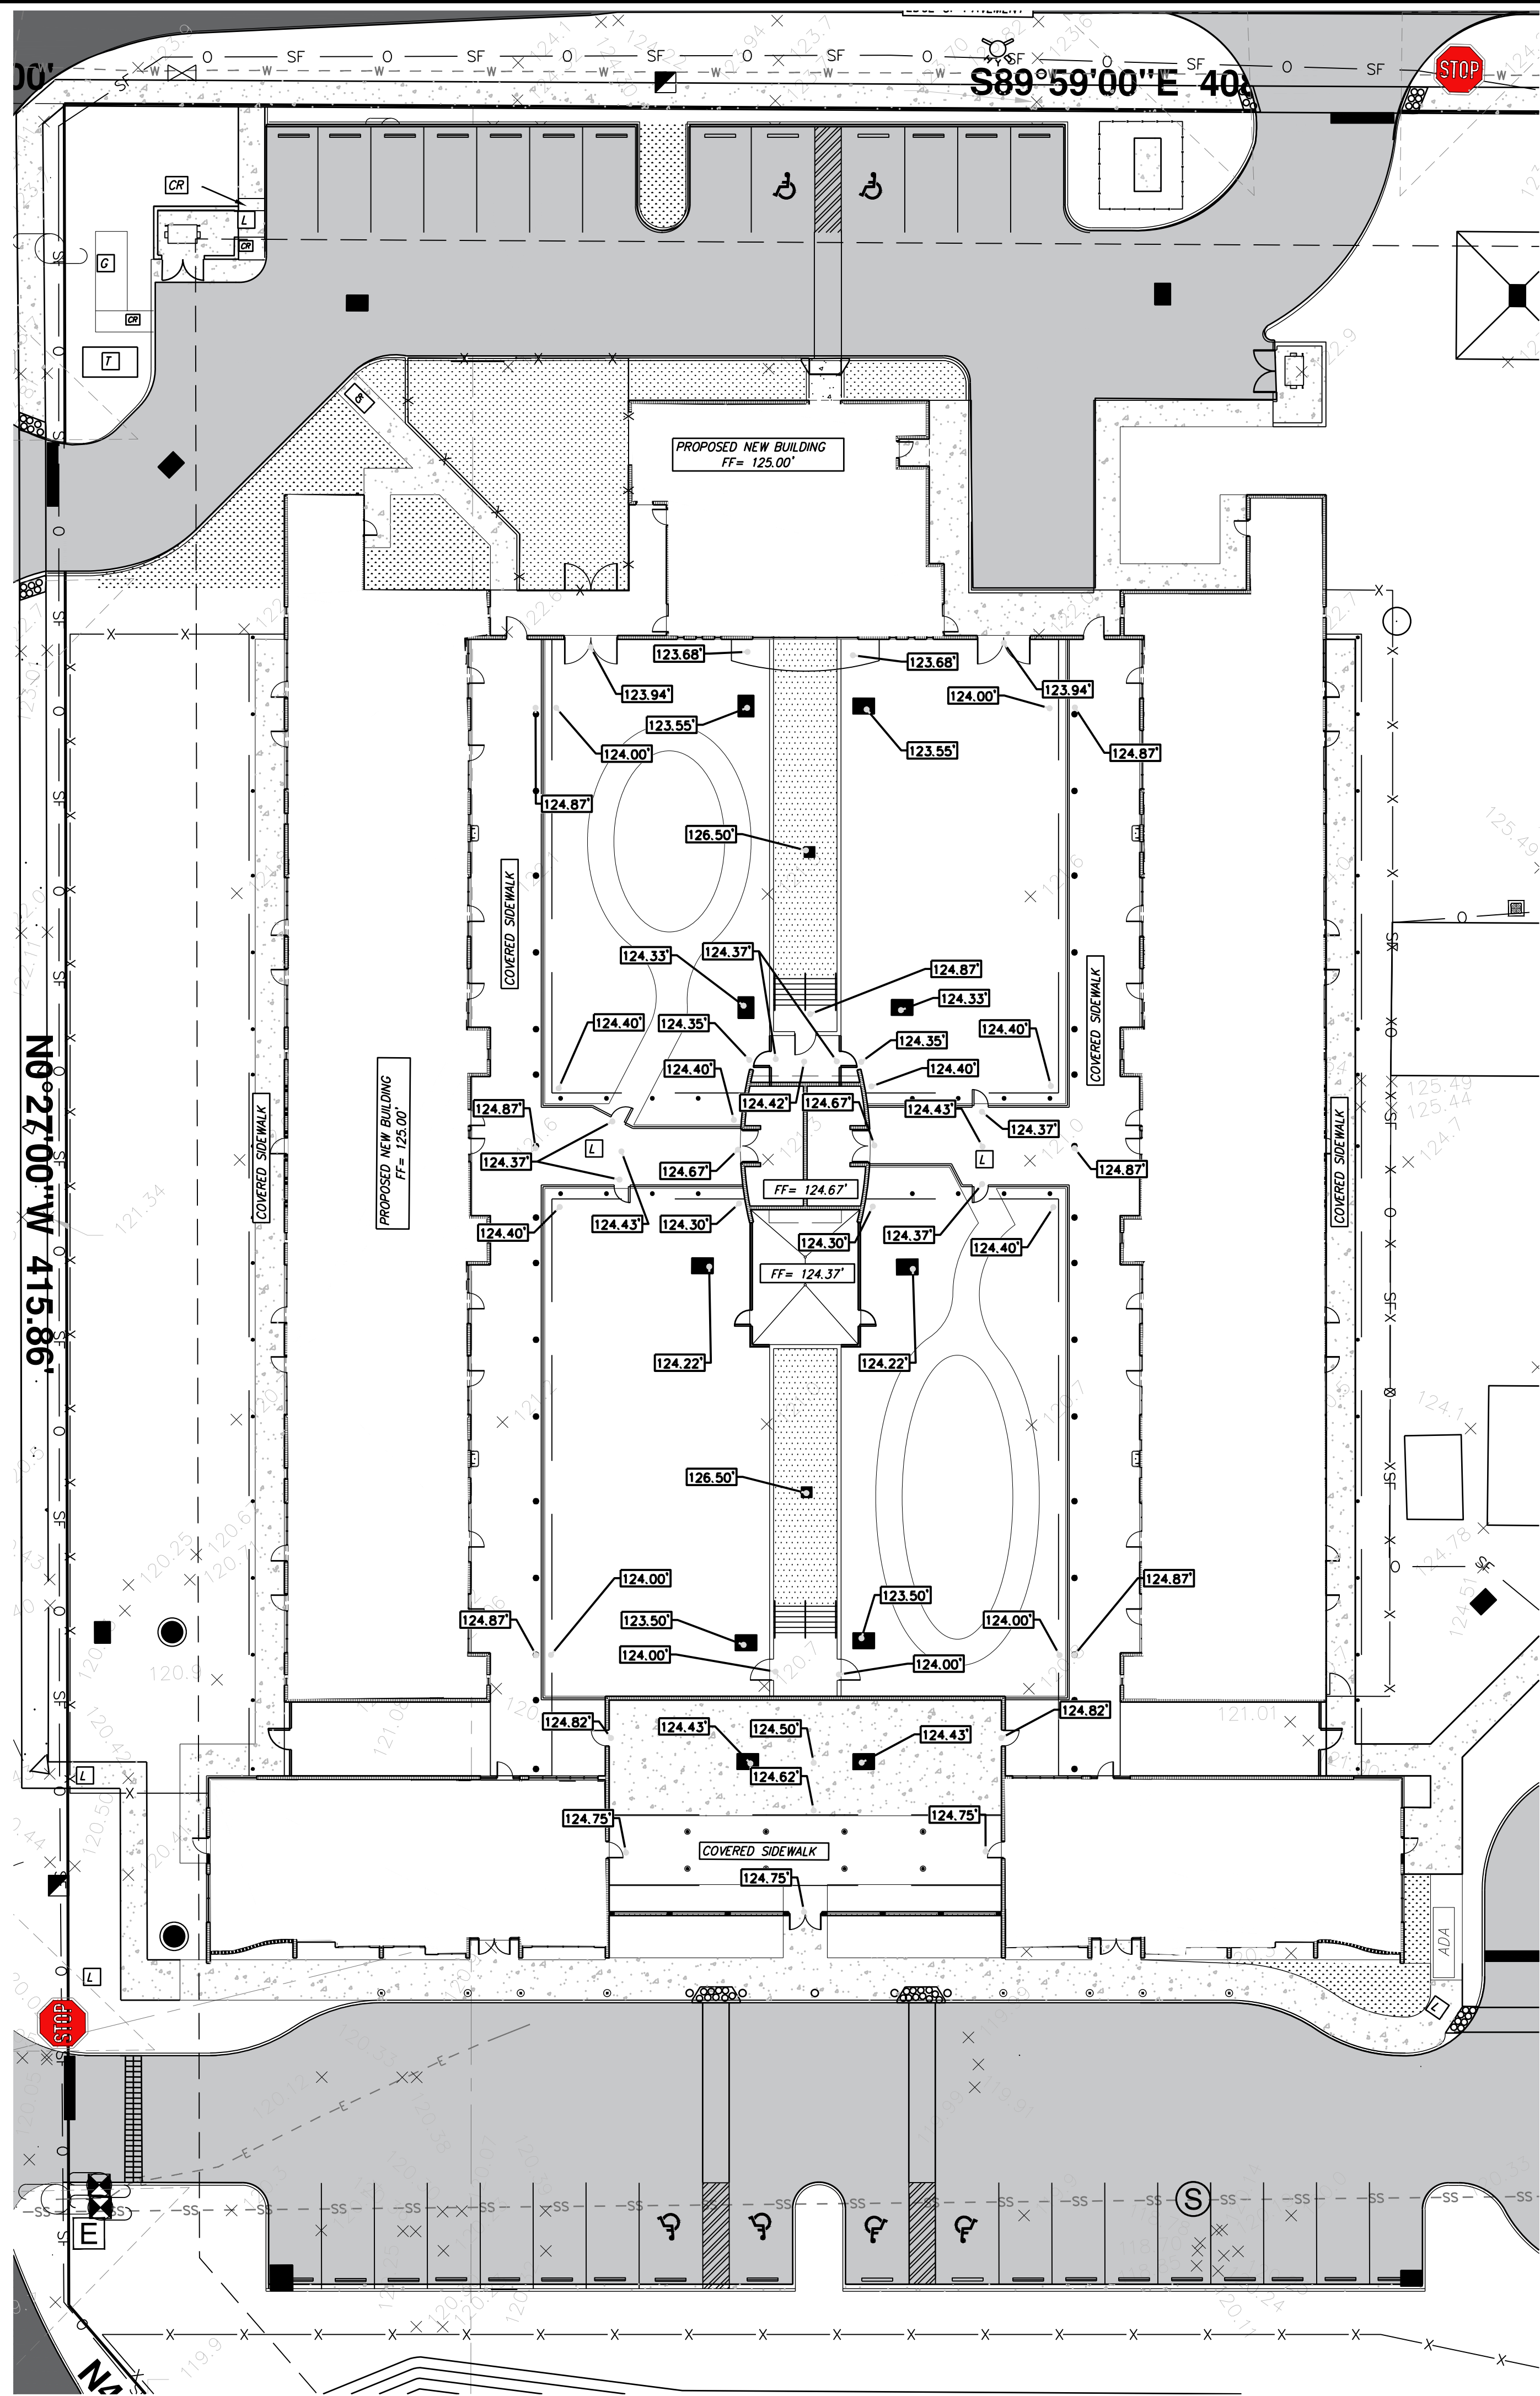

LINE TABLE	
BOUNDARY	---
BACK OF CURB	---
CENTERLINE	---
FACE OF CURB	---
SETBACK	---
RIGHT OF WAY	---
TOP OF BANK	---
TOE OF SLOPE	---
BOTTOM OF POND	---
OVERHEAD WIRES	---
SILT FENCE	---
FIRE WATER MAIN 6"	---
POTABLE WATER 2"	---
FENCE	---
STORM WATER	---
SANITARY SEWER	---

GRADING 2 OF 2
1"=20'

Grading Legend	
	Proposed Elevation
	Proposed Elevation w/ Top of Curb or TDC
	Sewer Manhole
	Inlet Box
	ADA Parking Stall
	Proposed Asphalt
	Proposed Concrete
	Proposed Riprap
	Proposed Landscaping
	Proposed Curb Ramp
	Proposed Landing (1.5% Max Slope)
	Running Slope 5% Max Longitudinal 2% Perpendicular Slope
	Generator Pad
	Transformer

FOR PERMITTING PURPOSES ONLY

PROJECT

HOFFMAN & FACUNDO ARCHITECTS
RCMA HOPEWELL CAMPUS
1301 STRONG AVE
AVON PARK FL, 33825

SEAL

THIS ITEM HAS BEEN ELECTRONICALLY SIGNED BY JAMES "MASON" COBB, PE ON 10/17/2022 USING A DIGITAL SIGNATURE
PRINTED COPIES OF THIS DOCUMENT ARE NOT CONSIDERED SIGNED AND SHALL BE VOID IF ANY ELECTRONIC COPIES ARE VERIFIED ON ANY ELECTRONIC COPIES.

ENGINEERS

Florida License Numbers:
Carl E. Cool, P.E. - 16921
James "Mason" Cobb, P.E. - 78600
Kenneth F. Wheeler, P.E. - 60417
ken@coolandcobb.com
carl@coolandcobb.com
mason@coolandcobb.com

ENGINEERING FIRM

Cool and Cobb
Engineering Company
203 West Main Street
Avon Park, FL 33825
(863) 657-2323 Office
(863) 657-2324 Fax


REVISIONS:

7/12/22 BW

PROJECT #22-269-2434

C-6

SHEET 7 of 12

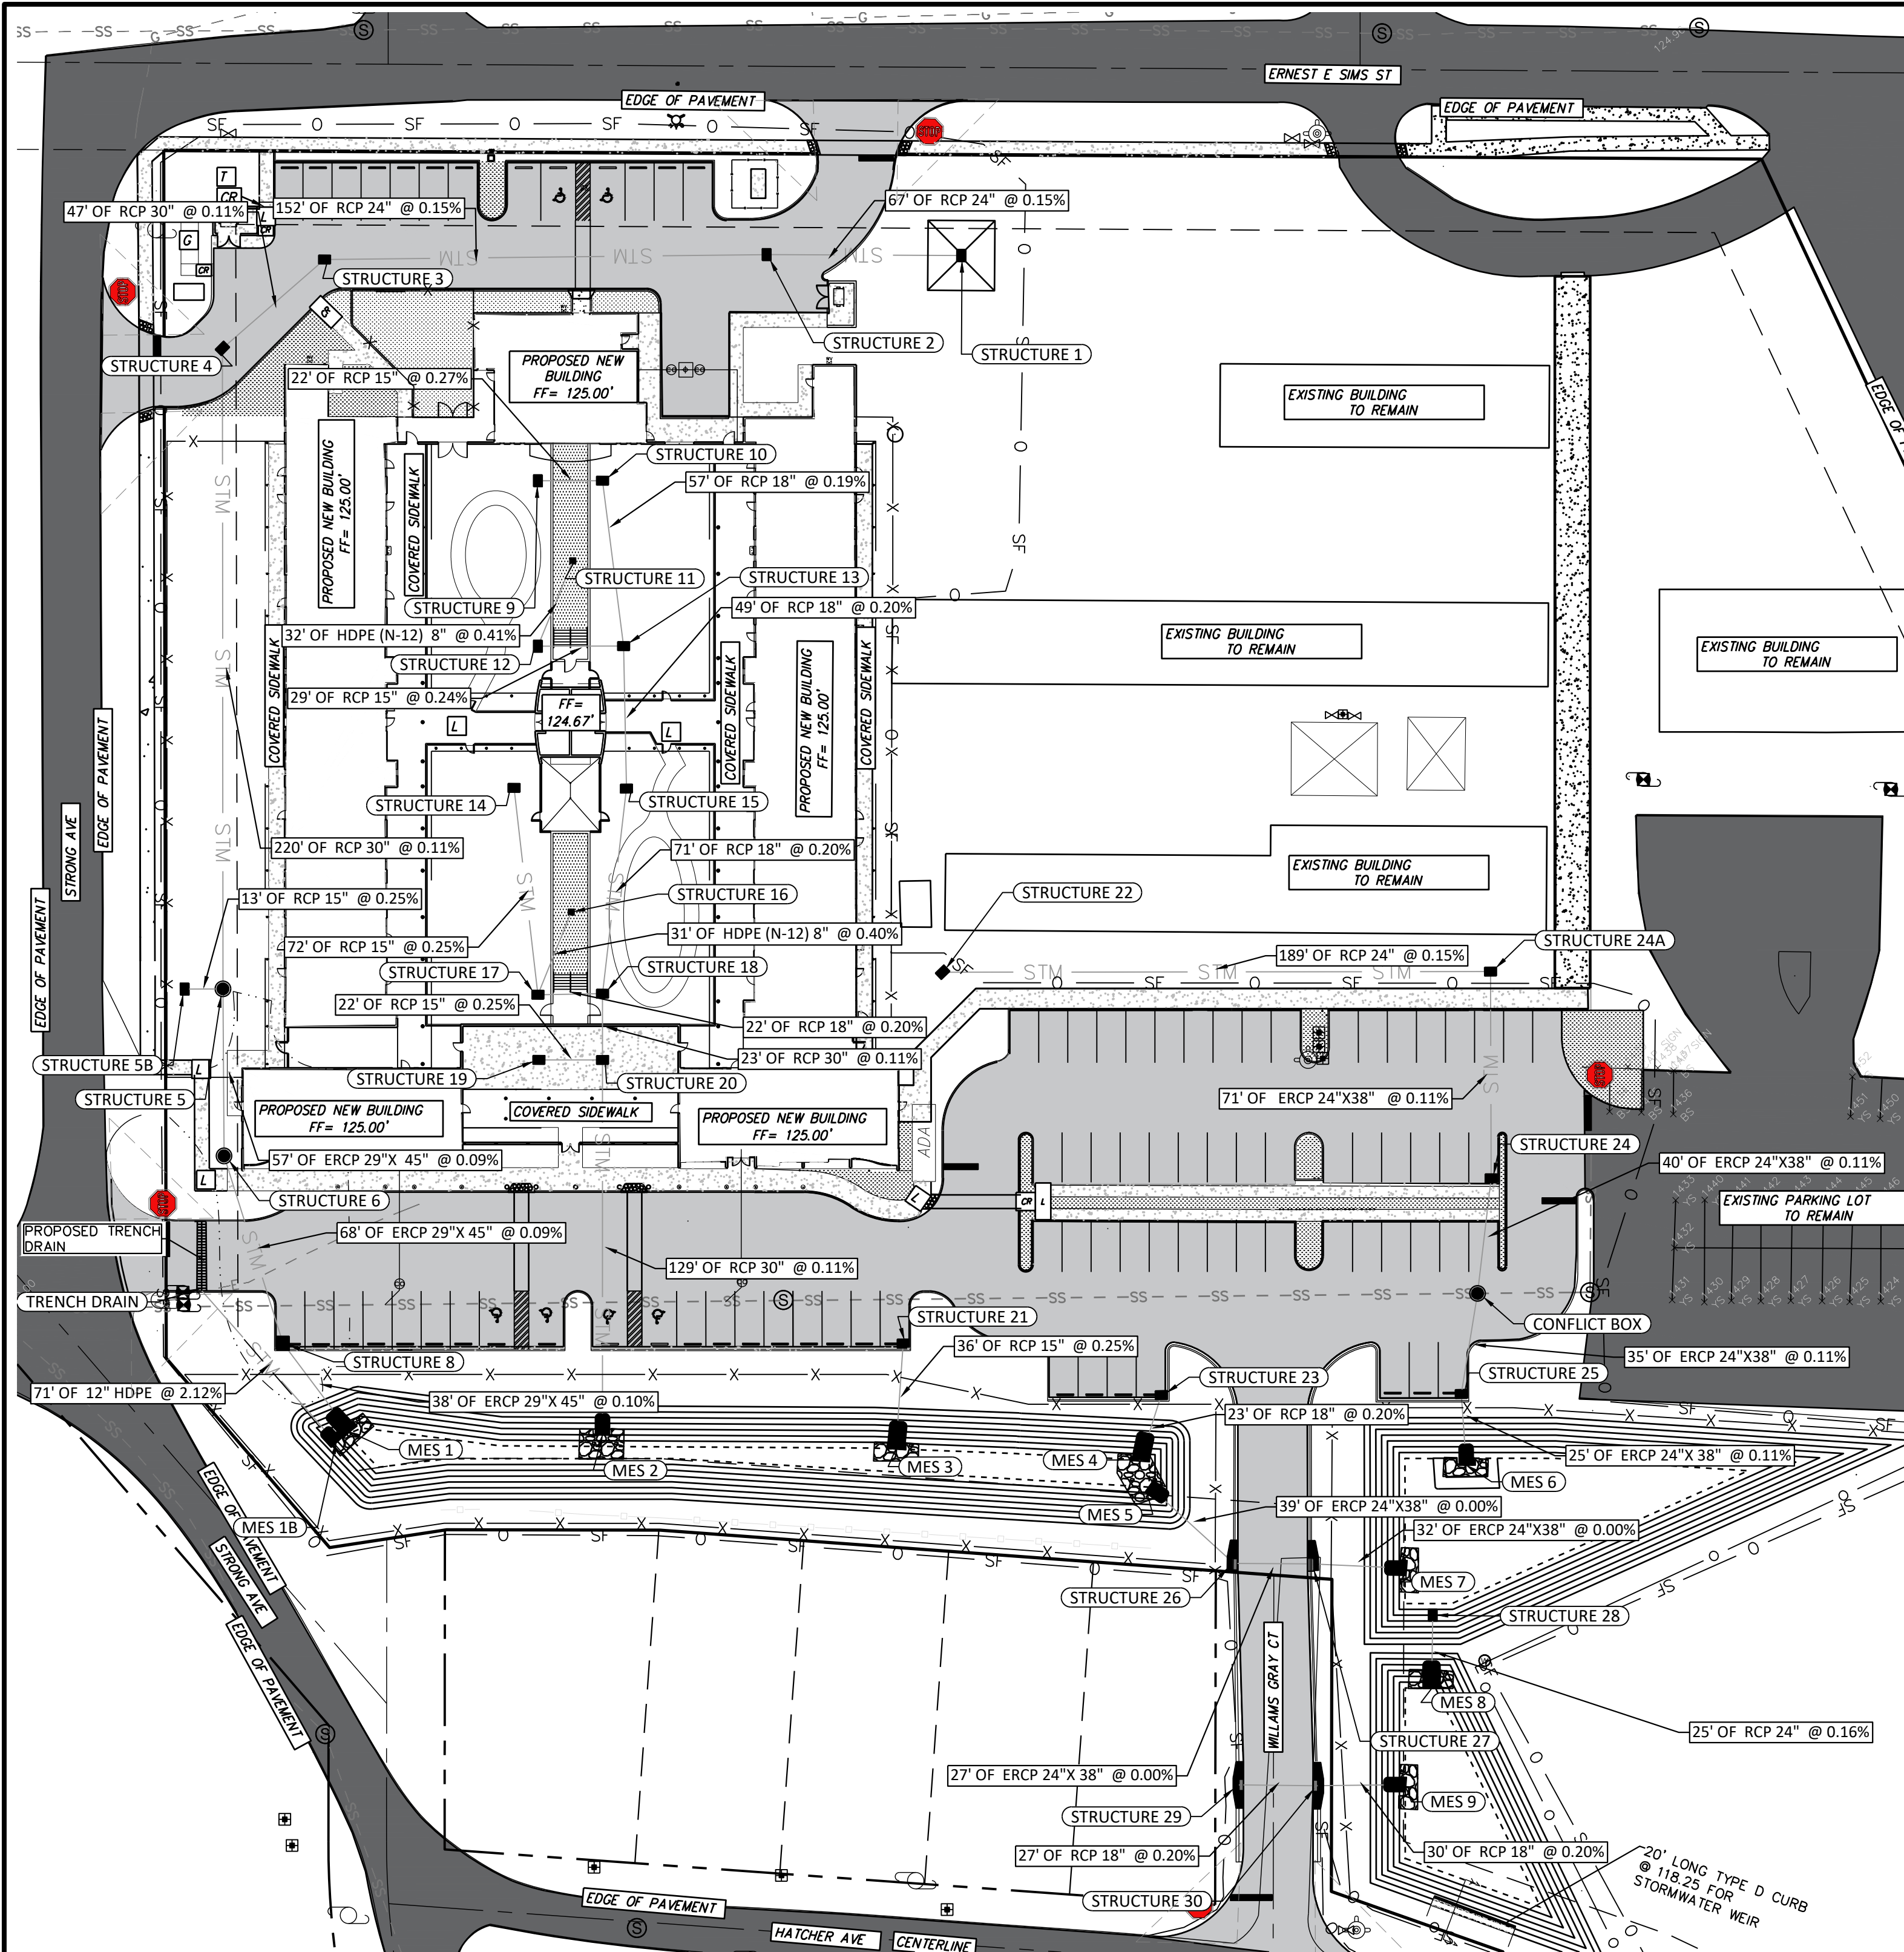

STRUCTURE TABLE				
STRUCTURE NAME	DESCRIPTION	TOP EL.	PIPES IN	PIPES OUT
CONFLICT BOX	CONFLICT BOX	121.20	N: 115.75	S: 115.75
MES 1	MITERED END		NW: 117.66	
MES 18	MITERED END		NW: 117.66	
MES 2	MITERED END		N: 119.00	
MES 3	MITERED END		N: 117.00	
MES 4	MITERED END		N: 117.00	
MES 5	MITERED END			SE: 117.00
MES 6	MITERED END		N: 115.68	
MES 7	MITERED END		W: 117.00	
MES 8	MITERED END		N: 116.00	
MES 9	MITERED END		W: 115.00	
STRUCTURE 1	TYPE C DITCH BOTTOM INLET	122.50		W: 118.46
STRUCTURE 2	TYPE C INLET	123.30	E: 118.36	W: 118.35
STRUCTURE 3	TYPE D INLET	123.45	E: 118.12	SW: 118.11
STRUCTURE 4	TYPE D INLET	123.10	NE: 118.06	S: 118.05
STRUCTURE 5	MAN HOLE	121.75	N: 117.81	S: 117.81 W: 117.84
STRUCTURE 5B	TYPE C DITCH BOTTOM	120.25	E: 117.81	
STRUCTURE 6	MAN HOLE	122.00	N: 117.76	S: 117.76
STRUCTURE 8	TYPE D INLET	121.27	N: 117.70	SE: 117.70
STRUCTURE 9	TYPE C INLET	123.55		E: 119.61

STRUCTURE TABLE				
STRUCTURE NAME	DESCRIPTION	TOP EL.	PIPES IN	PIPES OUT
STRUCTURE 10	TYPE C INLET	123.55	W: 119.55	S: 119.55
STRUCTURE 11	12"x12" YARD BOX	127.00		S: 119.64
STRUCTURE 12	TYPE C INLET	124.33	N: 119.51	E: 119.51
STRUCTURE 13	TYPE C INLET	124.33	N: 119.44 W: 119.44	S: 119.44
STRUCTURE 14	TYPE C INLET	124.22		S: 119.41
STRUCTURE 15	TYPE D INLET	124.22	N: 119.34	S: 119.33
STRUCTURE 16	12"x12" YARD DRAIN	127.00		S: 119.35
STRUCTURE 17	TYPE C INLET	123.50	N: 119.23 W: 119.23	E: 119.22
STRUCTURE 18	TYPE D INLET	123.50	N: 119.19 W: 119.18	S: 119.18
STRUCTURE 19	TYPE D INLET	124.43		E: 119.21
STRUCTURE 20	TYPE D INLET	124.43	W: 119.16 N: 119.16	S: 119.14
STRUCTURE 21	TYPE C INLET	122.38		S: 117.09
STRUCTURE 22	TYPE C INLET	123.50		E: 116.17
STRUCTURE 23	TYPE C INLET	121.00		S: 117.05
STRUCTURE 24	TYPE D INLET	121.69	N: 115.80	S: 115.80
STRUCTURE 24A	TYPE D INLET	123.00	W: 115.88	S: 115.88
STRUCTURE 25	TYPE D INLET	120.60	N: 115.71	S: 115.71
STRUCTURE 26	CURB INLET	119.50	NW: 117.00	E: 117.00
STRUCTURE 27	CURB INLET	120.00	W: 117.00	E: 117.00
STRUCTURE 28	OUTFLOW STRUCTURE			S: 116.04

LINE TABLE	
BOUNDARY	---
BACK OF CURB	---
CENTERLINE	---
FACE OF CURB	---
SEWER	---
RIGHT OF WAY	---
TOP OF BANK	---
TOE OF SLOPE	---
BOTTOM OF POND	---
OVERHEAD WIRES	---
SILT FENCE	---
FIRE WATER MAIN 6"	---
POTABLE WATER 2"	---
FENCE	---
STORM WATER	---
SANITARY SEWER	---

Storm Water Legend	
	Type 5 Inlet
	Inlet
	Type 6 Inlet
	Pipe Cap
	Mitered End Section
	Proposed Asphalt
	Proposed Concrete
	Proposed RightWay

STRUCTURE TABLE				
STRUCTURE NAME	DESCRIPTION	TOP EL.	PIPES IN	PIPES OUT
STRUCTURE 29	CURB INLET			E: 115.12
STRUCTURE 30	CURB INLET		W: 115.07	E: 115.06
Trench Drain	TYPE D INLET	120.66		SE: 119.16

STORMWATER
1"=40'

0 40' 80'

SCALE: 1" = 40'

PIPE TABLE								
PIPE ID	UP/STREAM STRUCTURE	DOWN/STREAM STRUCTURE	LENGTH (FT)	PIPE SHAPE	PIPE SIZE	SLOPE (%)	UP/STREAM INVERT (FT)	DOWN/STREAM INVERT (FT)
ST 19 TO ST 20	STRUCTURE 19"	STRUCTURE 20'	21.90	Circular	15 inch Concrete Pipe	0.25%	119.21	119.16
ST 20 TO MES 2	STRUCTURE 20"	MES 2'	129.02	Circular	30 inch Concrete Pipe	0.11%	119.14	119.00
ST 22 TO ST 24A	STRUCTURE 22"	STRUCTURE 24A'	188.61	Circular	24 inch Concrete Pipe	0.15%	116.17	115.88
ST 23 TO MES 4	STRUCTURE 23"	MES 4'	23.37	Circular	18 inch Concrete Pipe	0.20%	117.05	117.00
ST 24 TO CF BOX	STRUCTURE 24"	CONFLICT BOX'	39.90	Horizontal Elliptical	38 x 24 inch Concrete Horizontal Elliptical Culvert	0.11%	115.80	115.75
ST 26 TO MES 5	MES 5"	STRUCTURE 26'	39.42	Horizontal Elliptical	38 x 24 inch Concrete Horizontal Elliptical Culvert	0.00%	117.00	117.00
ST 26 TO ST 27	STRUCTURE 27"	STRUCTURE 26'	26.88	Horizontal Elliptical	38 x 24 inch Concrete Horizontal Elliptical Culvert	0.00%	117.00	117.00
ST 27 TO MES 7	STRUCTURE 27"	MES 7'	32.37	Horizontal Elliptical	38 x 24 inch Concrete Horizontal Elliptical Culvert	0.00%	117.00	117.00
ST 28 TO MES 8	STRUCTURE 28"	MES 8'	25.23	Circular	24 inch Concrete Pipe	0.16%	116.04	116.00
ST 29 TO ST 30	STRUCTURE 29"	STRUCTURE 30'	26.60	Circular	18 inch Concrete Pipe	0.20%	115.12	115.07
ST 30 TO MES 9	STRUCTURE 30"	MES 9'	30.24	Circular	18 inch Concrete Pipe	0.20%	115.06	115.00
ST24A TO ST 24	STRUCTURE 24"	STRUCTURE 24A'	71.17	Horizontal Elliptical	38 x 24 inch Concrete Horizontal Elliptical Culvert	0.11%	115.80	115.88
ST25 TO MES 6	STRUCTURE 25"	MES 6'	24.58	Horizontal Elliptical	38 x 24 inch Concrete Horizontal Elliptical Culvert	0.11%	115.71	115.68
TRENCH DRAIN TO MES 1B	TRENCH DRAIN"	MES 1B'	70.80	Circular	12 inch HDPE Pipe	2.12%	119.16	117.66

PIPE TABLE								
PIPE ID	UP/STREAM STRUCTURE	DOWN/STREAM STRUCTURE	LENGTH (FT)	PIPE SHAPE	PIPE SIZE	SLOPE (%)	UP/STREAM INVERT (FT)	DOWN/STREAM INVERT (FT)
ST 15 TO ST 18	STRUCTURE 15"	STRUCTURE 18'	71.08	Circular	18 inch Concrete Pipe	0.20%	119.33	119.19
CF BOX TO ST 25	CONFLICT BOX"	STRUCTURE 25'	35.05	Horizontal Elliptical	45 x 29 inch Concrete Horizontal Elliptical Culvert	0.11%	115.75	115.71
ST 21 TO MES 3	STRUCTURE 21"	MES 3'	36.30	Circular	15 inch Concrete Pipe	0.25%	117.09	117.00
ST 1 TO ST 2	STRUCTURE 1"	STRUCTURE 2'	67.03	Circular	24 inch Concrete Pipe	0.15%	118.46	118.36
ST 2 TO ST 3	STRUCTURE 2"	STRUCTURE 3'	152.16	Circular	24 inch Concrete Pipe	0.15%	118.35	118.12
ST 3 TO ST 4	STRUCTURE 3"	STRUCTURE 4'	46.60	Circular	30 inch Concrete Pipe	0.11%	118.11	118.06
ST 4 TO ST 5	STRUCTURE 4"	STRUCTURE 5'	220.48	Circular	30 inch Concrete Pipe	0.11%	118.05	117.81
ST 5 TO ST 6	STRUCTURE 5"	STRUCTURE 6'	57.48	Horizontal Elliptical	45 x 29 inch Concrete Horizontal Elliptical Culvert	0.09%	117.81	117.76
ST 5B TO ST 5	STRUCTURE 5B"	STRUCTURE 5'	13.17	Circular	15 inch Concrete Pipe	0.25%	117.81	117.84
ST 6 TO ST 8	STRUCTURE 6"	STRUCTURE 8'	67.61	Horizontal Elliptical	45 x 29 inch Concrete Horizontal Elliptical Culvert	0.09%	117.76	117.70
ST 8 TO MES 1	STRUCTURE 8"	MES 1'	38.13	Horizontal Elliptical	45 x 29 inch Concrete Horizontal Elliptical Culvert	0.10%	117.70	117.66
ST 9 TO ST 10	STRUCTURE 9"	STRUCTURE 10'	22.24	Circular	15 inch Concrete Pipe	0.27%	119.61	119.55
ST 10 TO ST 13	STRUCTURE 10"	STRUCTURE 13'	57.39	Circular	18 inch Concrete Pipe	0.19%	119.55	119.44
ST 11 TO ST 12	STRUCTURE 11"	STRUCTURE 12'	31.74	Circular	8.0 inch PVC Pipe	0.41%	119.64	119.51
ST 12 TO ST 13	STRUCTURE 13"	STRUCTURE 12'	29.49	Circular	15 inch Concrete Pipe	0.24%	119.44	119.51
ST 13 TO ST 15	STRUCTURE 13"	STRUCTURE 15'	49.05	Circular	18 inch Concrete Pipe	0.20%	119.44	119.34
ST 14 TO ST 17	STRUCTURE 14"	STRUCTURE 17'	71.67	Circular	15 inch Concrete Pipe	0.25%	119.41	119.23
ST 16 TO ST 17	STRUCTURE 16"	STRUCTURE 17'	30.66	Circular	8.0 inch PVC Pipe	0.40%	119.35	119.23
ST 17 TO ST 18	STRUCTURE 17"	STRUCTURE 18'	22.24	Circular	18 inch Concrete Pipe	0.20%	119.22	119.18
ST 18 TO ST 20	STRUCTURE 18"	STRUCTURE 20'	22.84	Circular	30 inch Concrete Pipe	0.11%	119.18	119.16

FOR PERMITTING PURPOSES ONLY

PROJECT

HOFFMAN & FACUNDO ARCHITECTS

RCMA HOPEWELL CAMPUS
1301 STRONG AVE
AVON PARK FL, 33825

THIS ITEM HAS BEEN ELECTRONICALLY SIGNED BY JAMES "MASON" COBB, PE ON 10/7/2022 USING A DIGITAL SIGNATURE PRINTED COPIES OF THIS DOCUMENT ARE NOT CONSIDERED SIGNED AND SEALED AND THE SIGNATURE MUST BE VERIFIED ON ANY ELECTRONIC COPIES.

SEAL

Digitally signed by James M Cobb Date: 2022.10.07 11:44:38 -0400
James "Mason" Cobb, P.E.
Friday, October 07, 2022

ENGINEERS

Florida License Numbers:
Carl E. Cobb, P.E. - 16921
James "Mason" Cobb, P.E. - 78600
Kenneth F. Wheeler, P.E. - 60417
ken@coblancocobb.com
carl@coblancocobb.com
mason@coblancocobb.com

ENGINEERING FIRM

Cobb and Cobb Engineering Company

203 West Main Street
Avon Park, FL 33825
(863) 657-2323 Office
(863) 657-2324 Fax









REVISIONS:

7/12/22 BW	

PROJECT #22-269-2434

C-7

SHEET 8 of 12

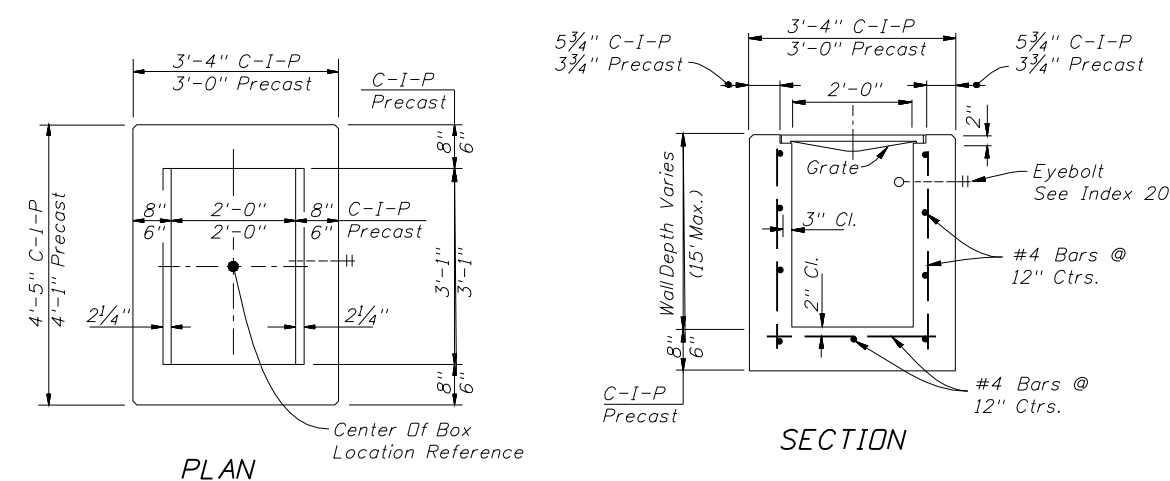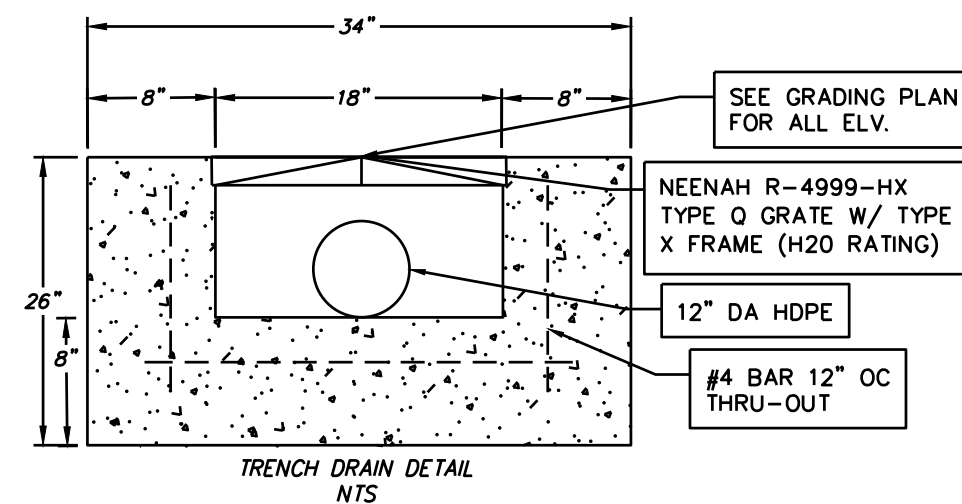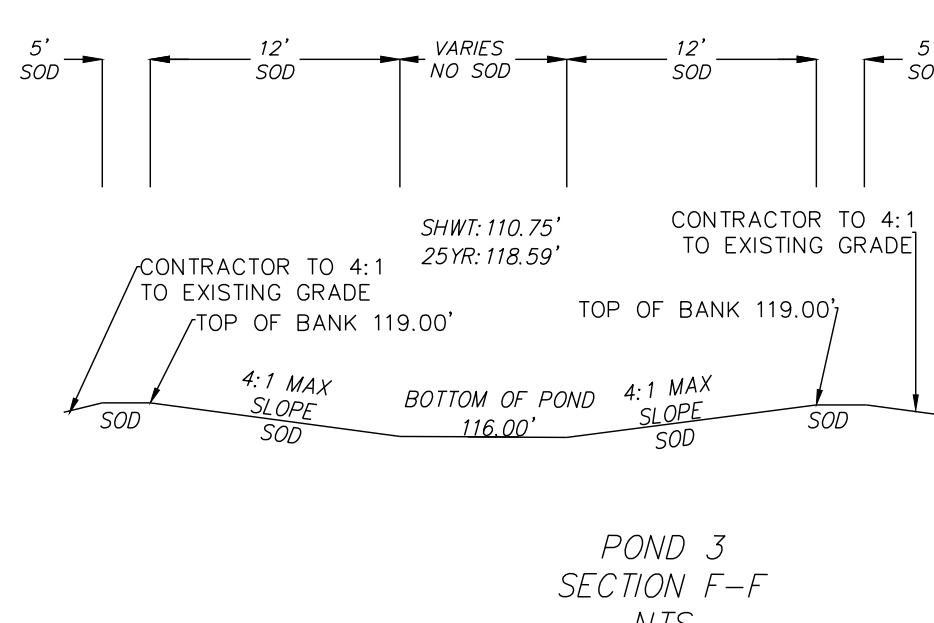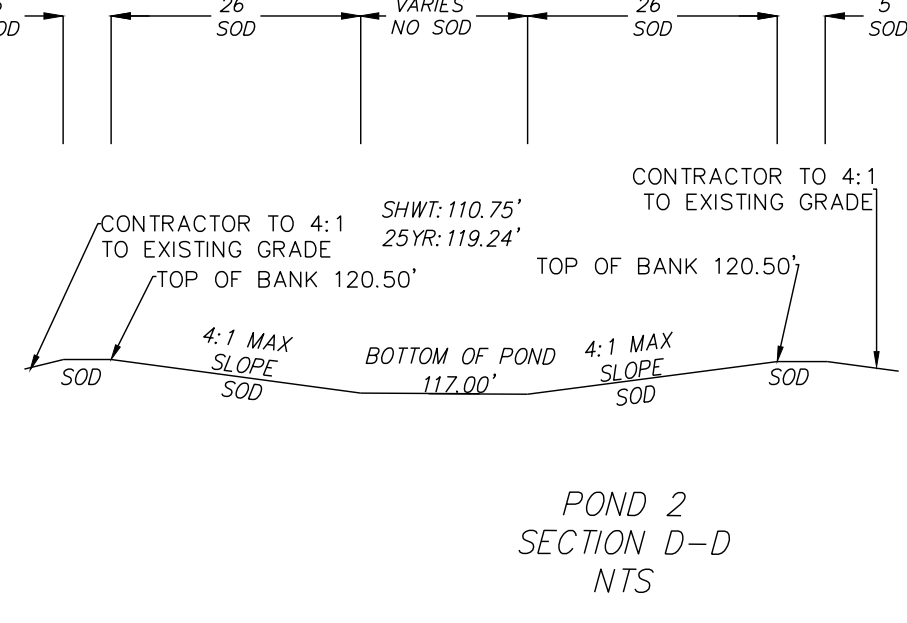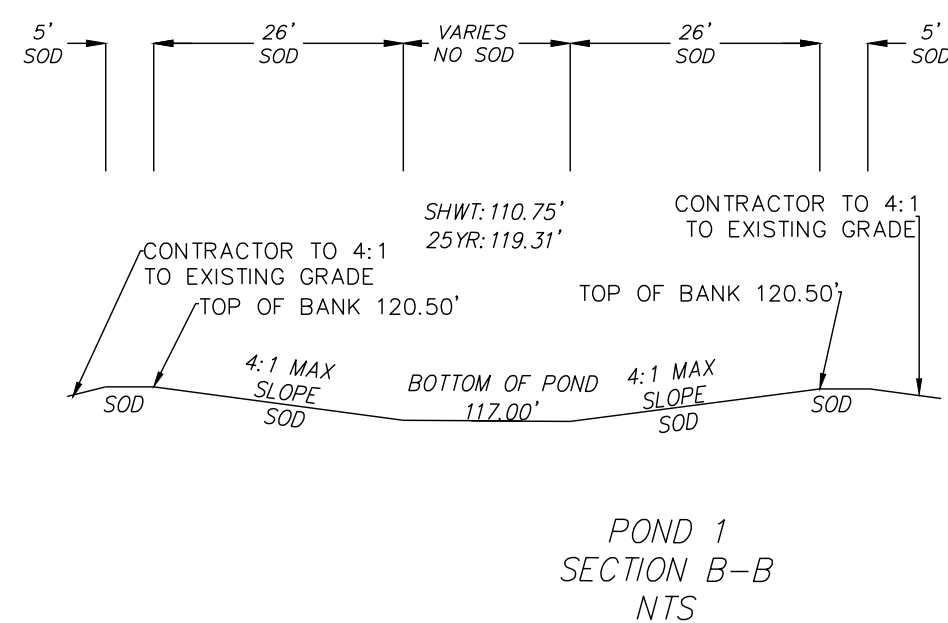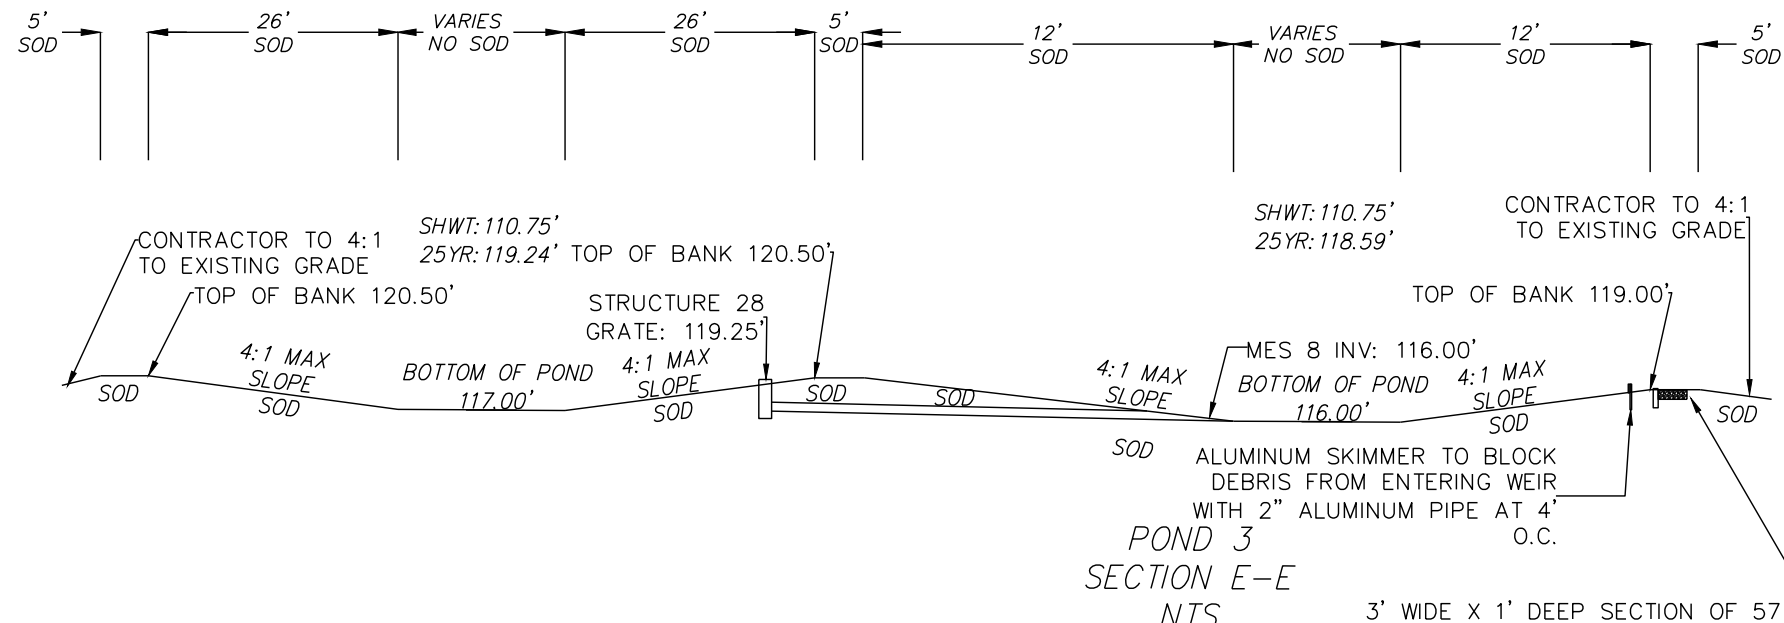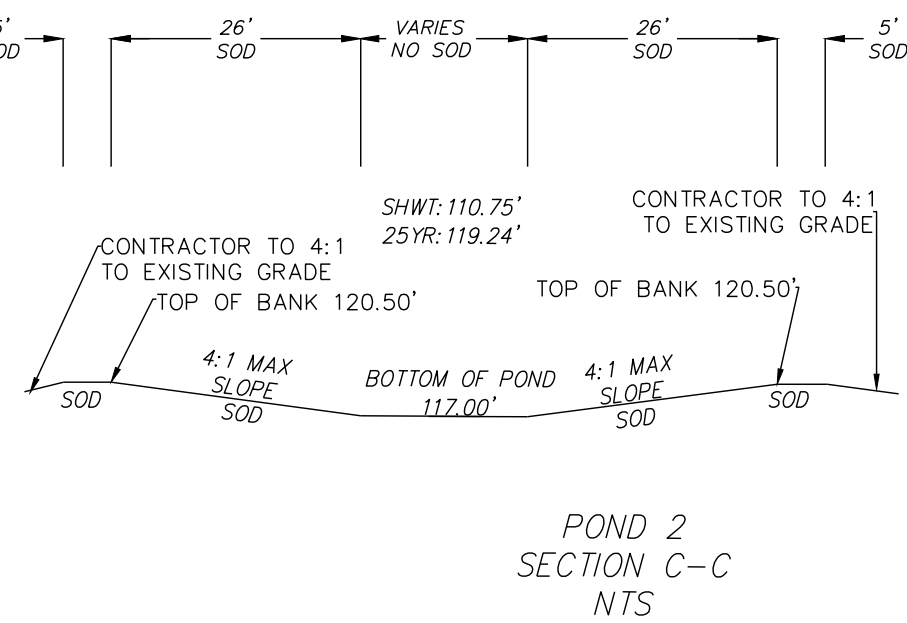
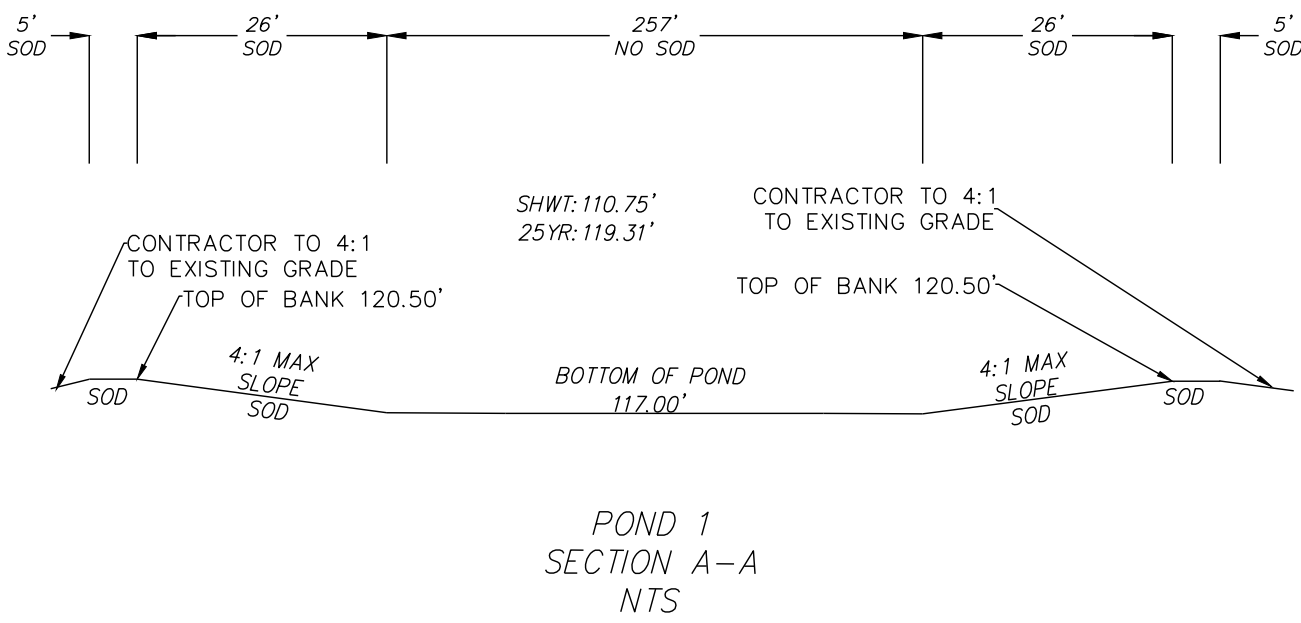


HORIZONTAL WALL REINFORCING SCHEDULES (TABLE 1)



WALL DEPTH	SCHEDULE	AREA (sq. YDS.)	MAX. SPACING	WALL
0'-15"	A12	0.20	12"	8"

TYPE C

Recommended Maximum Pipe Size:
2'-0" Wall - 18" Pipe
3'-1" Wall - 24" Pipe (18" where an 18" pipe enters a 2'-0" wall)

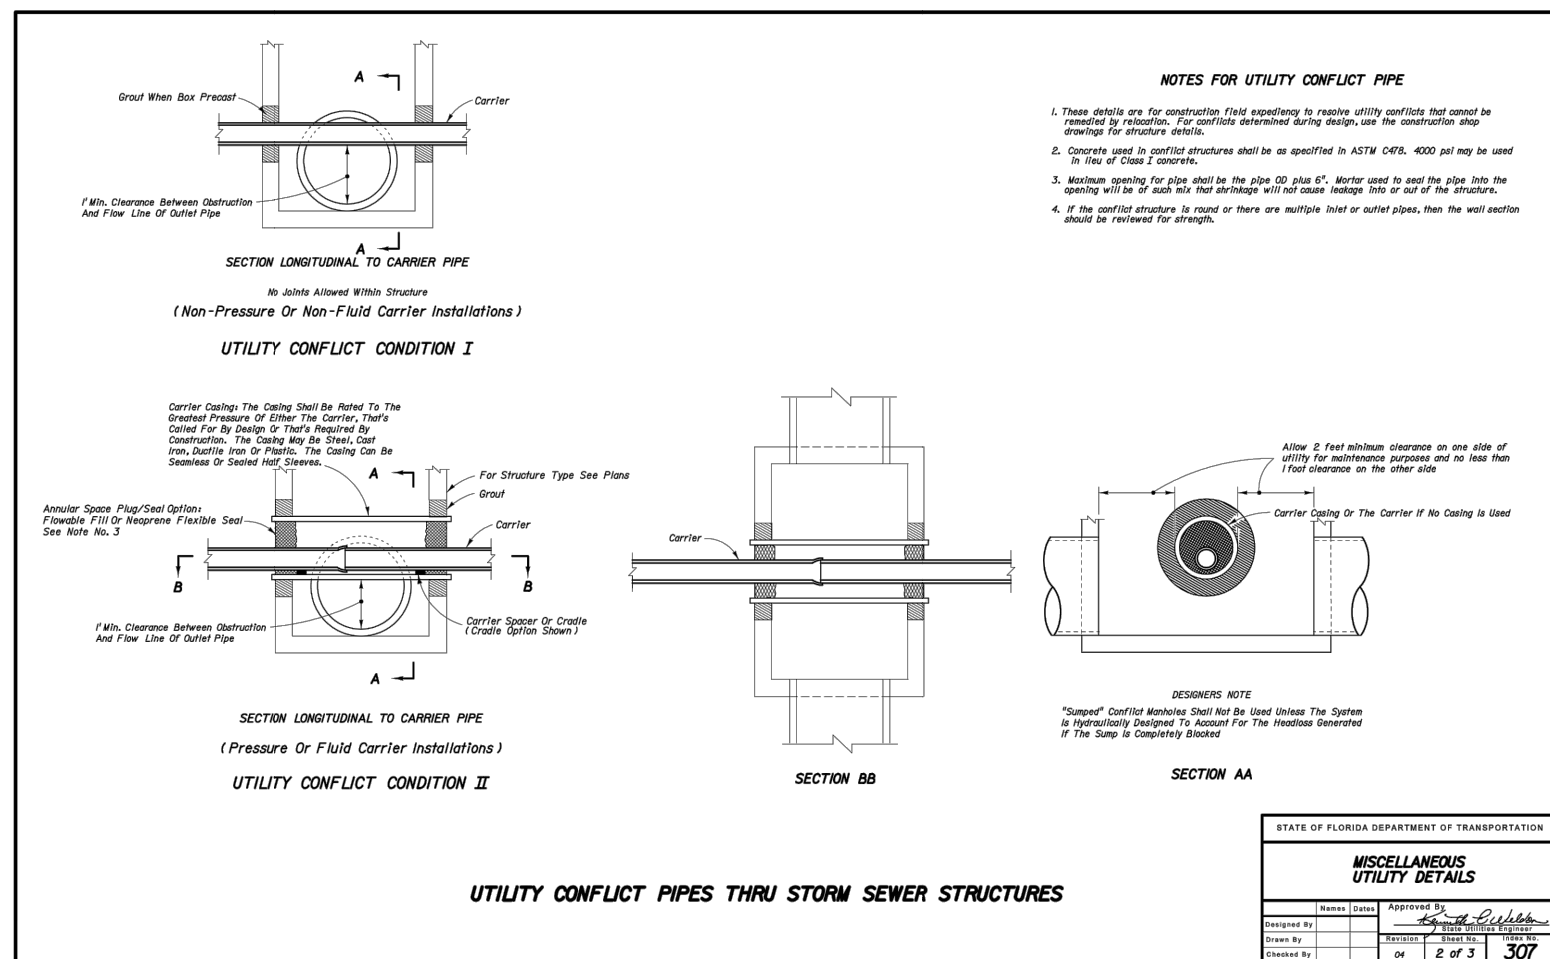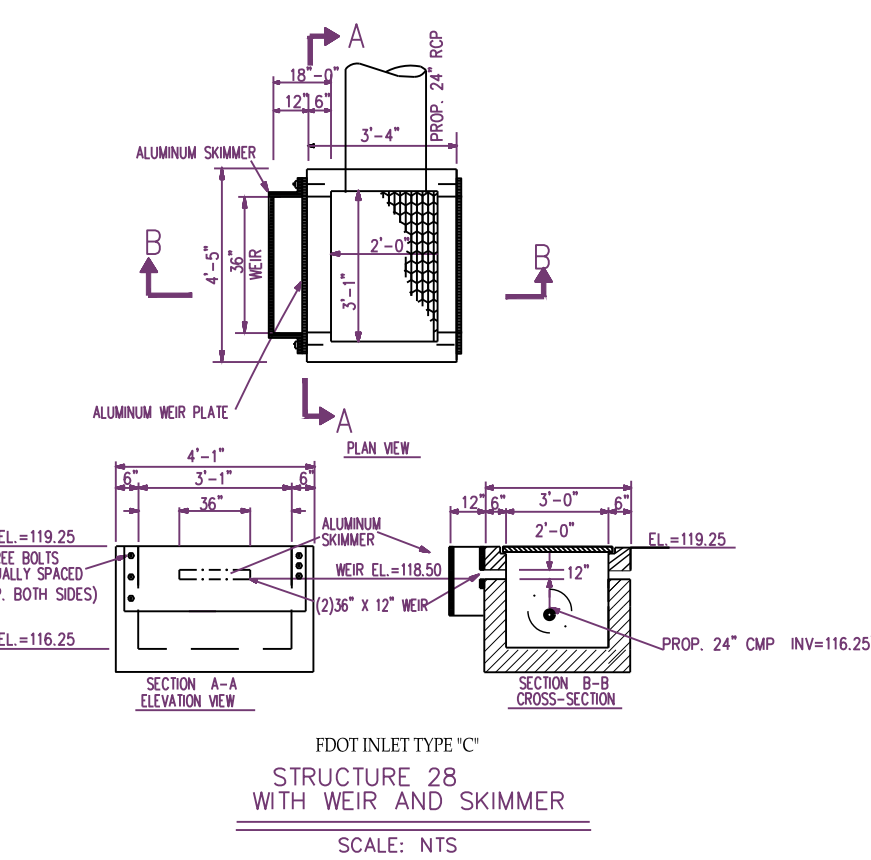


WALL DEPTH	SCHEDULE	AREA (sq. YDS.)	MAX. SPACING	WALL
0'-15"	A12	0.20	12"	8"

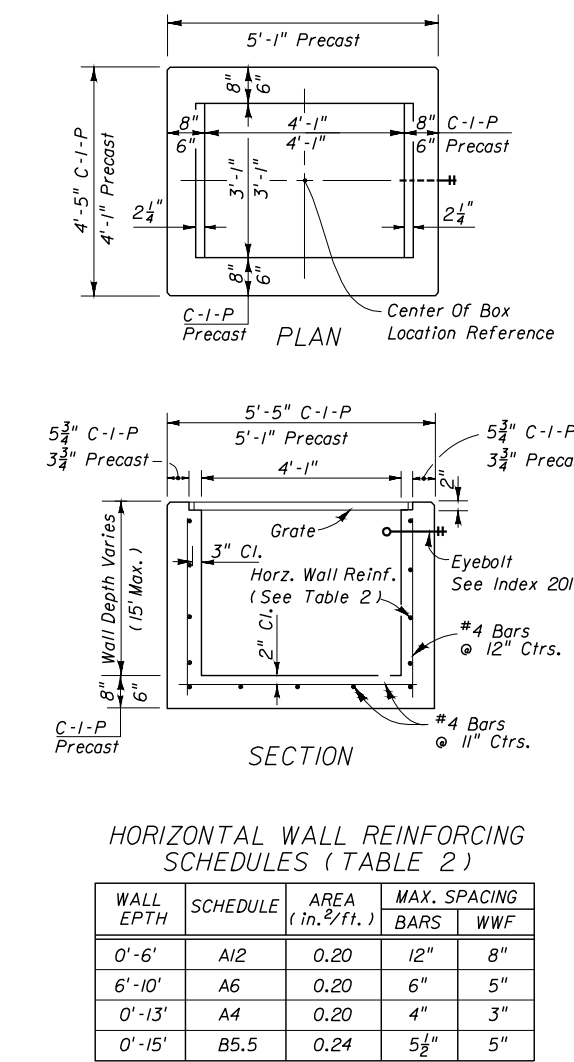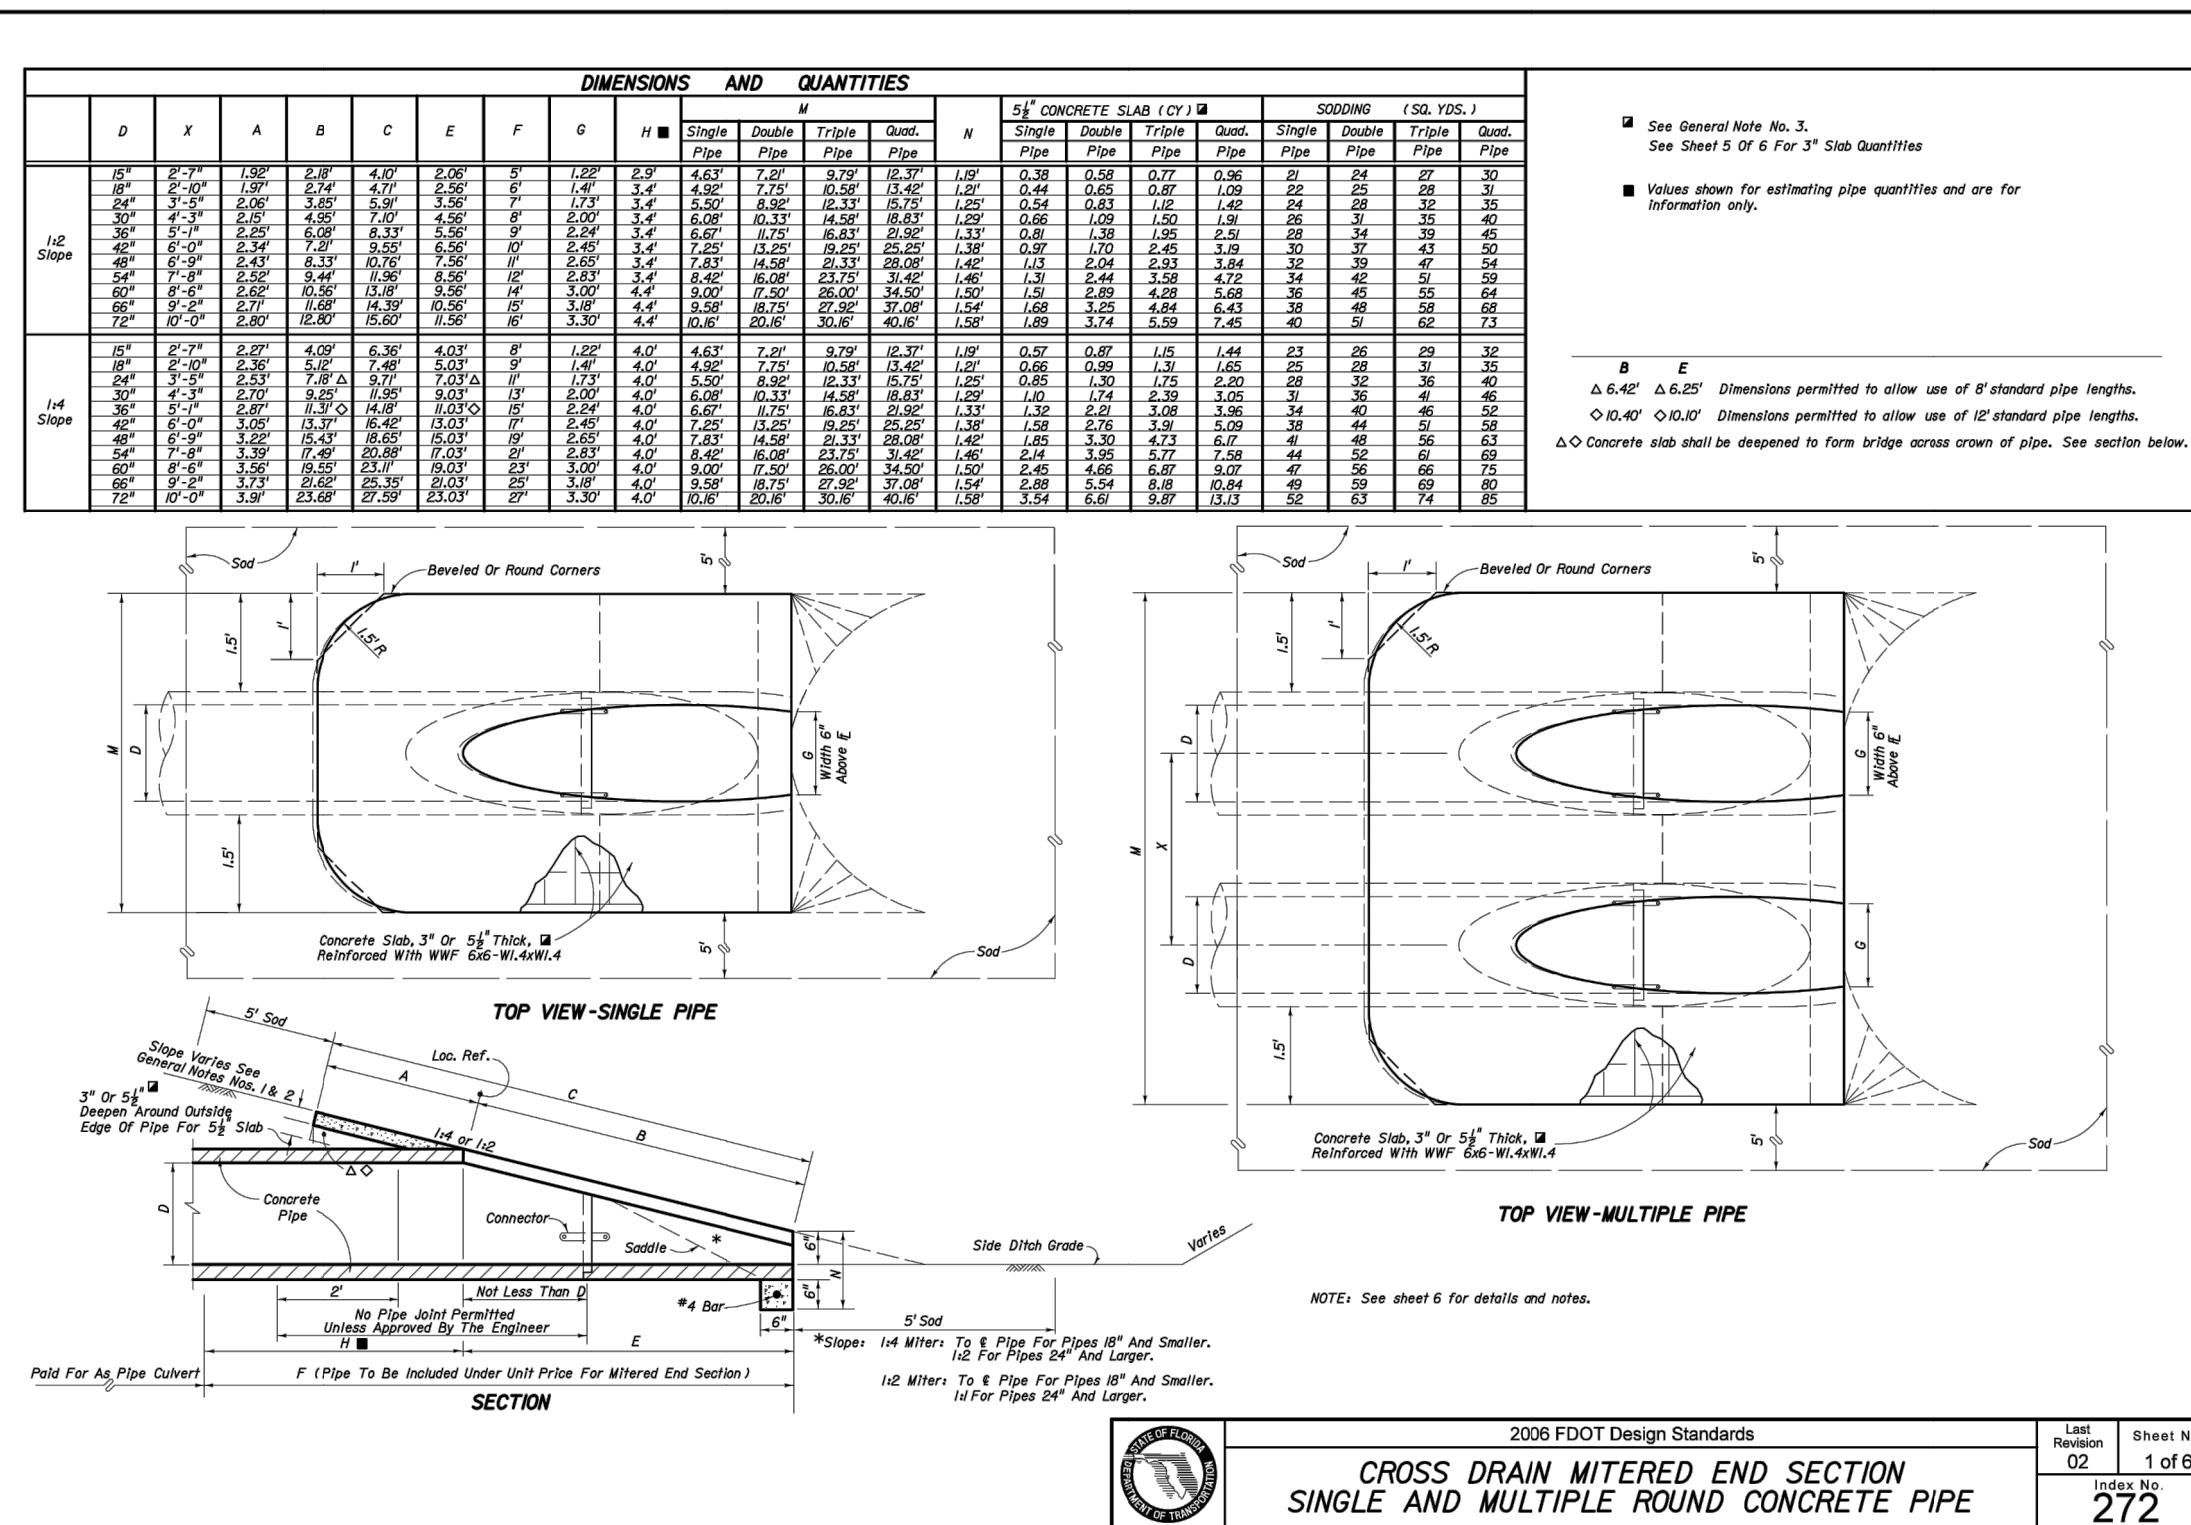

TYPE D

Recommended Maximum Pipe Size:
3'-1" Wall - 24" Pipe
4'-1" Wall - 36" Pipe

SECTIONS NTS

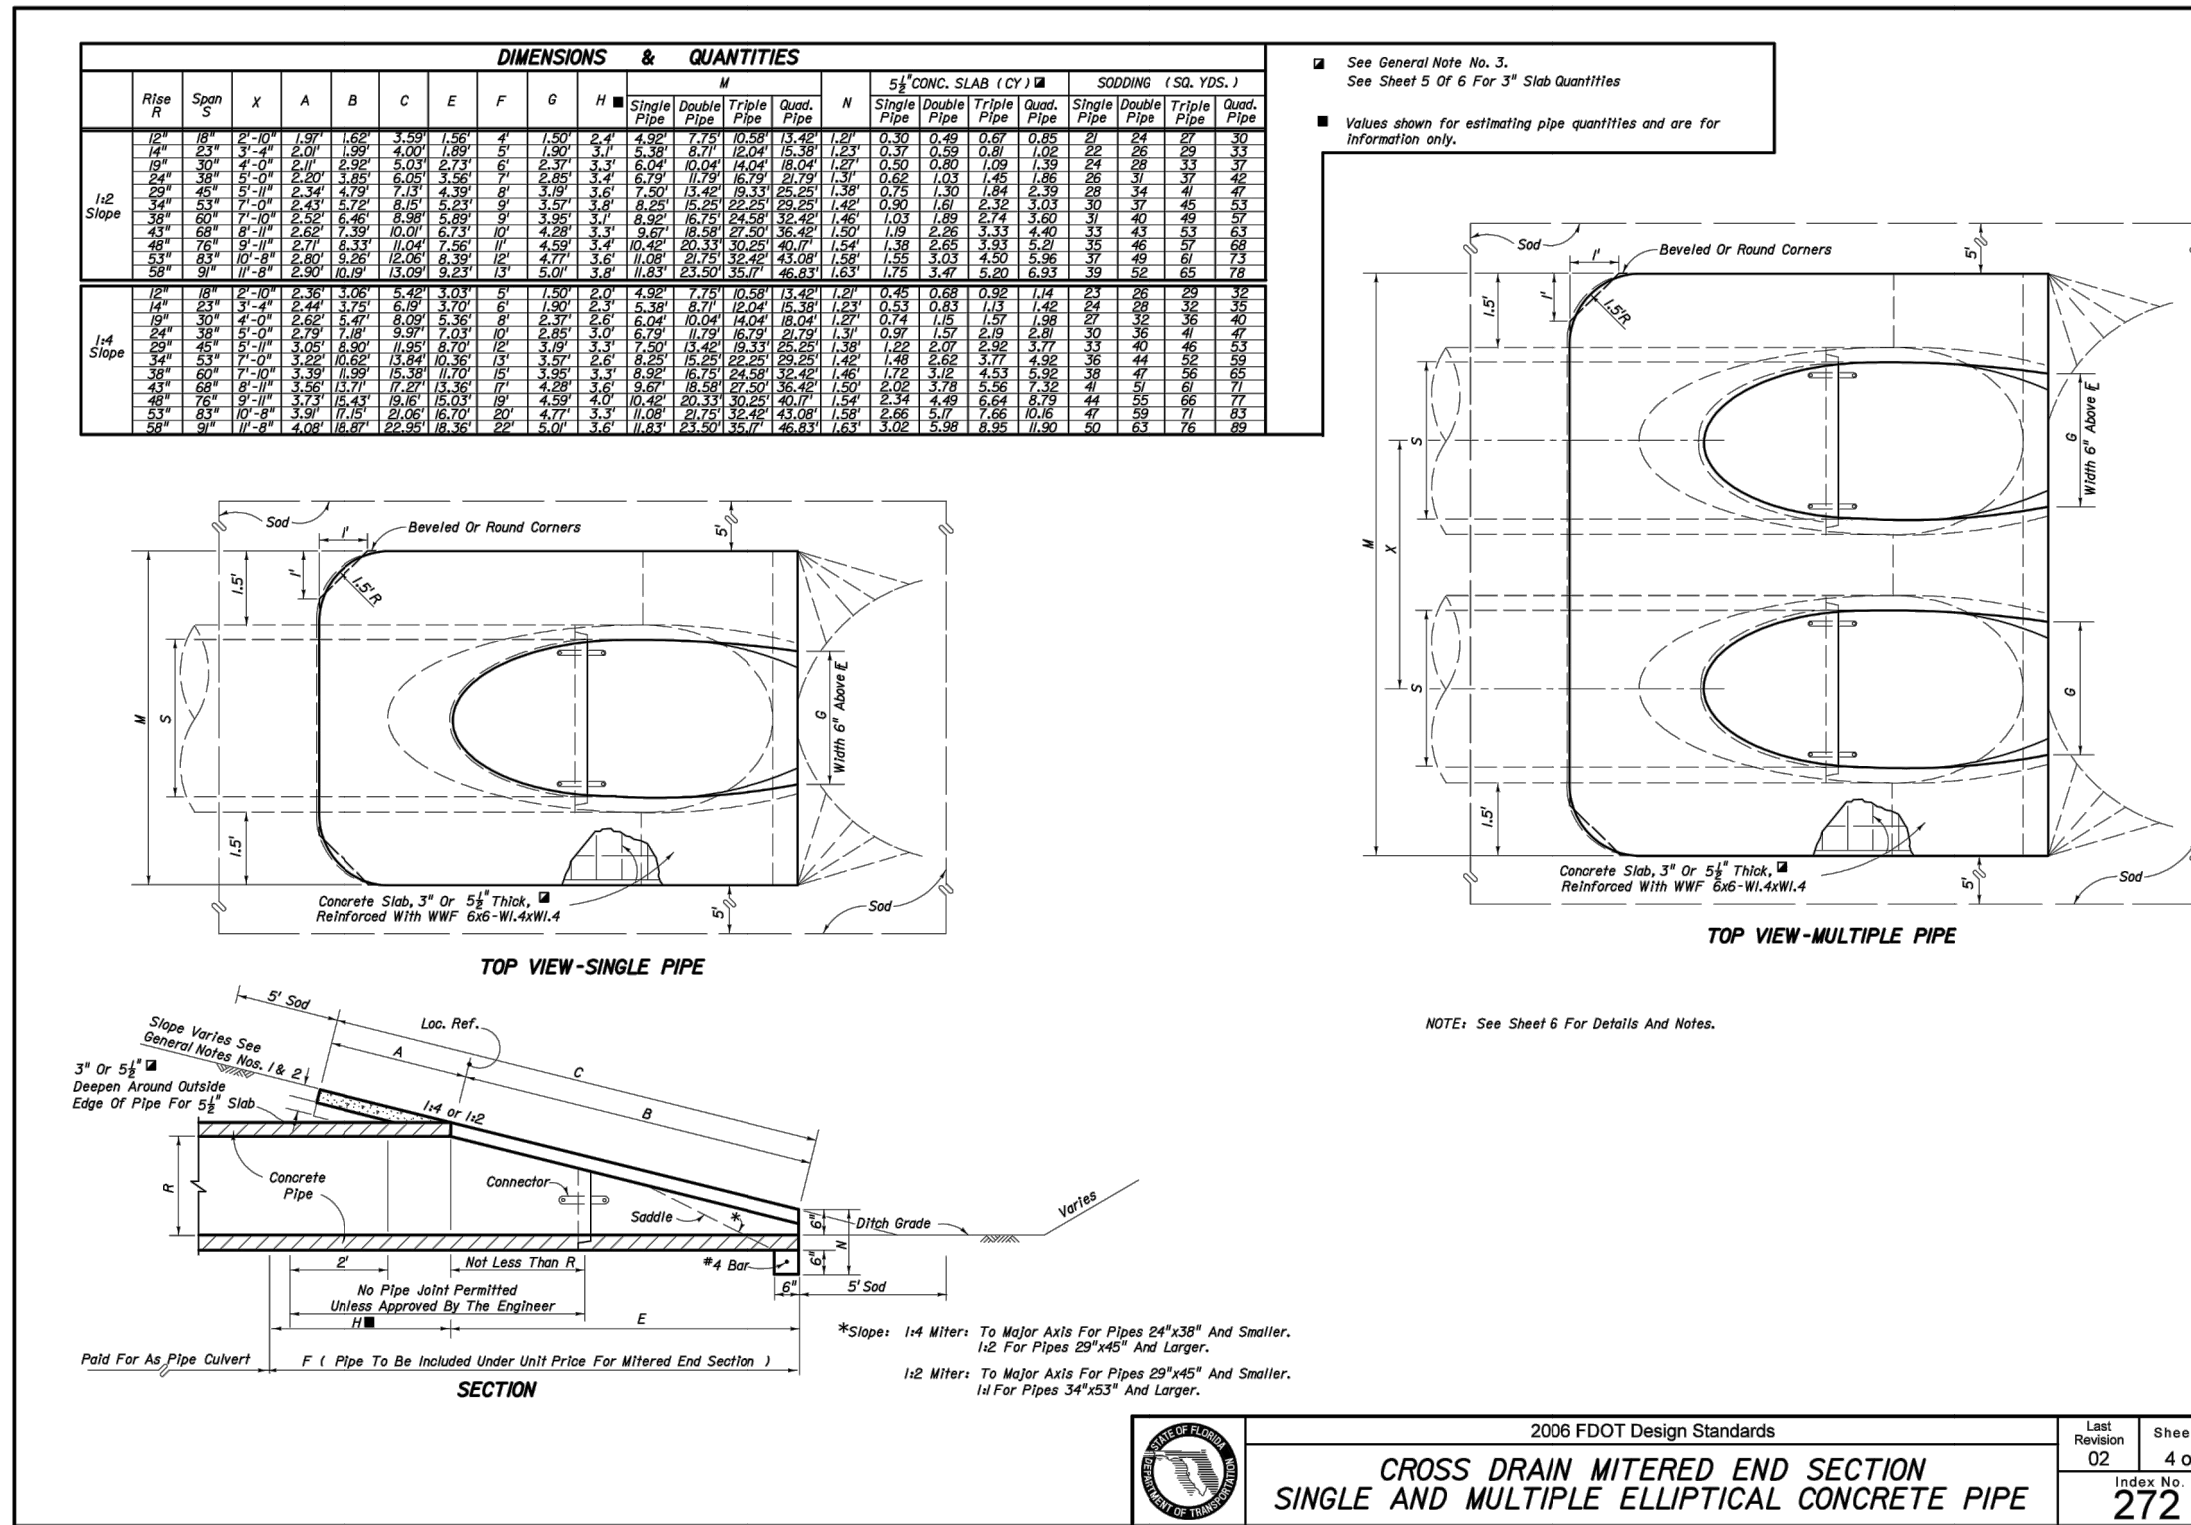

NOTE: See Sheet 6 For Details And Notes.

TYPE C

Recommended Maximum Pipe Size:
2'-0" Wall - 18" Pipe
3'-1" Wall - 24" Pipe (18" where an 18" pipe enters a 2'-0" wall)

TYPE D

Recommended Maximum Pipe Size:
3'-1" Wall - 24" Pipe
4'-1" Wall - 36" Pipe

FOR PERMITTING PURPOSES ONLY

HOFFMAN & FACUNDO ARCHITECTS
PROJECT
RCMA HOPEWELL CAMPUS
1301 STRONG AVE
AVON PARK FL, 33825

THIS ITEM HAS BEEN ELECTRONICALLY SIGNED BY JAMES "MASON" COBB, PE ON 10/7/2022
PRINTED COPIES OF THIS DOCUMENT ARE NOT CONSIDERED SIGNED AND SEALS ARE VOID ON ANY ELECTRONIC COPIES.

SEAL
Digitally signed by James M Cobb
Date: 2022.10.07 11:45:37
James "Mason" Cobb, PE
Friday, October 07, 2022

Florida License Numbers:
James "Mason" Cobb, P.E. - 78600
Kenneth F. Wheeler, P.E. - 60417
ken@coollandcobb.com
carl@coollandcobb.com
mason@coollandcobb.com

Engineering Firm
Cool and Cobb
Engineering Company
203 West Main Street
Avon Park, FL 33825
(863) 657-2323 Office
(863) 657-2324 Fax

REVISIONS:
7/12/22 BW

PROJECT #22-269-2434
C-8
SHEET 9 of 12

1. ALL GRAVITY PIPE TO BE P.V.C. ASTM- D-3034 SD 35 (MIN. SCHEDULE 40).
2. CONTRACTOR IS RESPONSIBLE FOR COMPLETE "AS-BUILT" DRAWINGS.
3. ALL GRAVITY SEWER LINES SHALL BE INSPECTED UTILIZING A TELEVISION SYSTEM APPROVED BY HIGHLANDS COUNTY UTILITIES DEPARTMENT.
4. ALL CONSTRUCTION TO BE IN ACCORDANCE WITH HIGHLANDS COUNTY UTILITIES DEPARTMENT WATER AND WASTEWATER CONSTRUCTION STANDARDS.
5. AIR RELEASE VALVES SHALL BE REQUIRED AT ALL HIGH POINTS IN THE FORCE MAINS.
6. ALL PIPE SHALL BE DYED GREEN.
7. INSTALL TRACE WIRE WITH ALL SEWER LINES PER CITY /COUNTY REQUIREMENTS.
8. ALL REUSE PIPE SHALL BE DYED PURPLE.
9. INSTALL TRACE WIRE WITH ALL WATER/REUSE LINES PER CITY /COUNTY REQUIREMENTS.
10. LEAKAGE TEST BY CONTRACTOR:
 - a. THE LEAKAGE EXFILTRATION OR INFILTRATION DOES NOT EXCEED 200 GALLONS PER HOUR PER DIAMETER PER DAY FOR ANY SECTION OF THE SYSTEM.
 - b. EXFILTRATION OF INFILTRATION TEST PREFORMED WITH A MINIMUM POSITIVE HEAD OF TWO FEET
 - c. AIR TEST, AS A MINIMUM, CONFORM TO THE TEST PROCEDURE DESCRIBED IN SECTION 10.02.01.01.01.01 PER DAY FOR CONCRETE PIPE ASTM-1417 FOR PLASTIC PIPE AND FOR OTHER MATERIALS APPROPRIATE TEST PROCEDURES.
11. CONTRACTOR TO PREFORM MANHOLE INSPECTION AND TESTING FOR WATER TIGHTNESS OR DAMAGE PRIOR TO PLACING INTO SERVICE. TESTING BY USE OF AIR TO CONFORM TO 10.02.01.01.01.01.
12. GRAVITY PIPE SHALL NOT EXCEED DEFLECTION LIMITS PER MANUFACTURER STANDARDS.

WATER NOTES:

1. WATER MAINS TO BE A.W.W.A. C-900 DP-19
2. SEE PLAN VIEW FOR LOCATION OF EXISTING WATER MAINS.
3. SEE CONSTRUCTION NOTES LOCATED ON THIS SHEET.
4. ALL CONSTRUCTION SHALL BE IN ACCORDANCE W/UTILITIES WATER & WASTEWATER CONSTRUCTION STANDARDS.
5. THE CONTRACTOR IS RESPONSIBLE FOR ALL TESTING AS REQUIRED BY THE UTILITIES, HEALTH DEPARTMENTS AND FDEP.
6. WHEN A WATER OR FORCE MAIN CHANGE OF DIRECTION EXCEEDS THE PIPE MANUFACTURER'S RECOMMENDATIONS FOR DEFLECTION A LIMITED JOINT BEND MUST BE USED.
7. ALL WATER SYSTEM COMPONENTS SUCH AS HYDRANTS, VALVES, ETC. SHALL MEET A.W.W.A. STANDARDS (LATEST REVISION).

- A. FIRE HYDRANTS C-502-85
- B. DUCTILE IRON WATER MAIN PIPE C-151
- C. PVC WATER PIPES 4" THROUGH 12" C-900
- D. FITTINGS 4" OR LARGER CAST OR DUCTILE IRONC-110
- E. GATE VALVES C-508
- F. BUTTERFLY VALVES C-504-87
- G. WATER MAIN DISINFECTION C-651-92
- H. WATER MAIN LEAKAGE AND PRESTRESS MANUAL M23




8. ALL TEES, PLUGS, CAPS AND BENDS SHALL HAVE RESTRAINED JOINTS IN ACCORDANCE WITH UTILITIES STANDARD RESTRAINED JOINT SCHEDULE.
9. ALL TRENCHES SHALL BE TESTED IN ACCORDANCE WITH A.W.W.A. STD C-600-87, PVC PIPE A.W.W.A. MANUAL M23.
10. DISINFECTION SHALL BE IN ACCORDANCE WITH A.W.W.A. STANDARD C-651-92.

Assumed Maximum Working Pressure
100 PSI
Testing Requirements
150 psi for 2 hour period.
Allowable Limits of Discharge
$L = (N \cdot D^5 \cdot P) / 7400$
L = Allowable leakage in gallons per hour
N = Approximate number of joints in the section of main test
D = Pipe diameter, inches
P = Average test pressure in gauge, psi

Megalug Joint Restrainer	Pipe Size				
Fitting Type	4"	6"	8"	10"	12"
Tee Branch	20	45	70	90	115
90 Deg. Bend	25	35	45	50	60
45 Deg. Bend or Less	10	15	20	22	25
Dead End	55	75	95	115	135

The Chart Above describes the minimum length of pipe that shall be restrained on both sides of different types of sizes of fittings.

All Valves and fittings shall be restrained against thrust from 150 PSI test pressure by using flanged or "Megaling" type connectors. All Pipe joints lying within the listed minimum distance of any fitting or valve shall also be restrained. When casings fall within the minimum distance from a fitting, restrain all joints inside the casing in addition to the required minimum length of buried pipe.

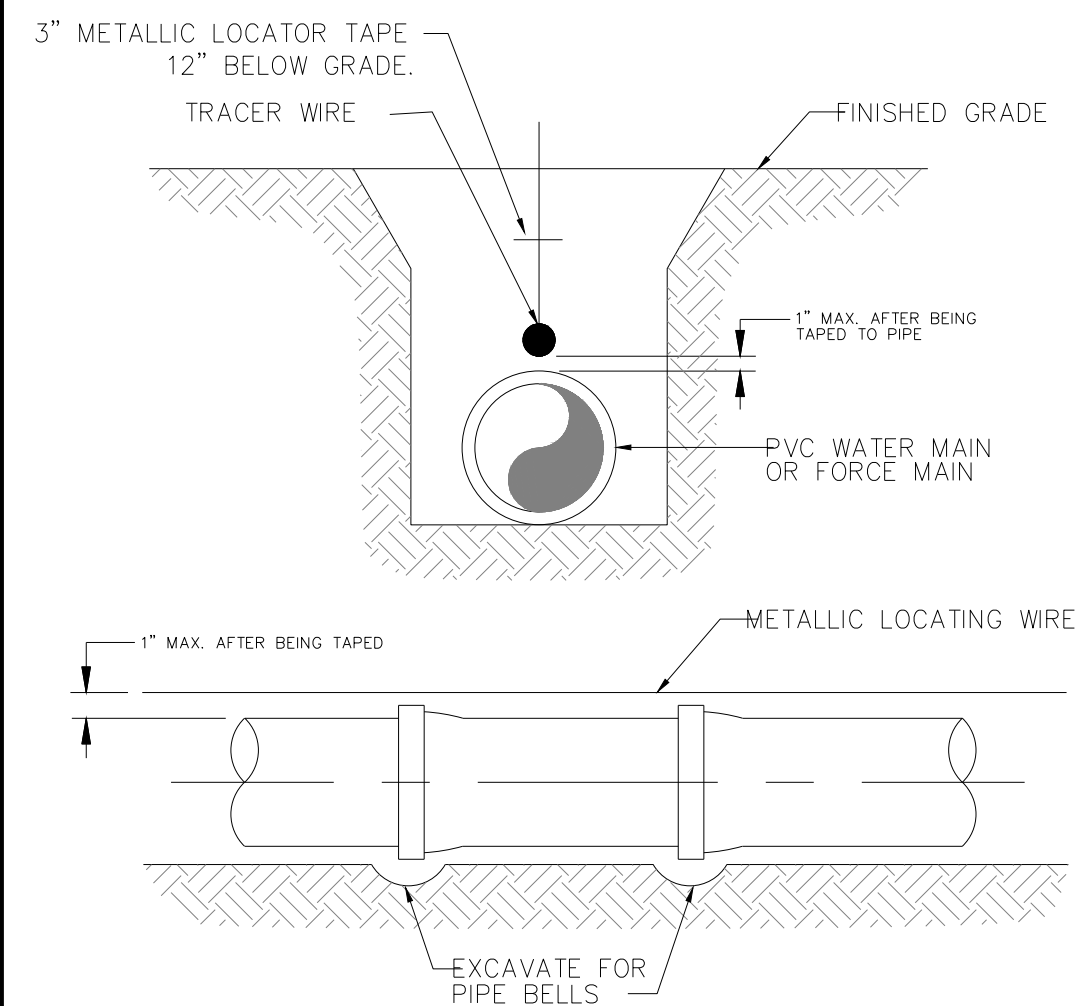

NOTES:



1. PVC PIPE SHALL REQUIRE INSULATED METALLIC LOCATING WIRE (14 GAUGE COPPER) CAPABLE OF DETECTION BY A CABLE LOCATOR.
2. AND SHALL BE BURIED DIRECTLY ABOVE THE CENTERLINE OF THE PIPE. LOCATING WIRE SHALL TERMINATE AT THE TOP OF EACH VALVE BOX.
3. AND BE CAPABLE OF EXTENDING 12" ABOVE TOP OF BOX IN SUCH A MANNER AS NOT TO INTERFERE WITH VALVE OPERATION. USE DUCT TAPE AS NECESSARY TO HOLD WIRE DIRECTLY ON THE TOP OF THE PIPE.

BOUNDARY

- BACK OF CURB _____
- CENTERLINE _____
- FACE OF CURB _____
- SETBACK _____
- RIGHT OF WAY _____
- TOP OF BANK _____
- TOE OF SLOPE _____
- BOTTOM OF POND _____
- OVERHEAD WIRES _____

SF	0	
F _M	_____	F _M
W ₂	_____	W ₂
STM		

SANITARY SEWER _____

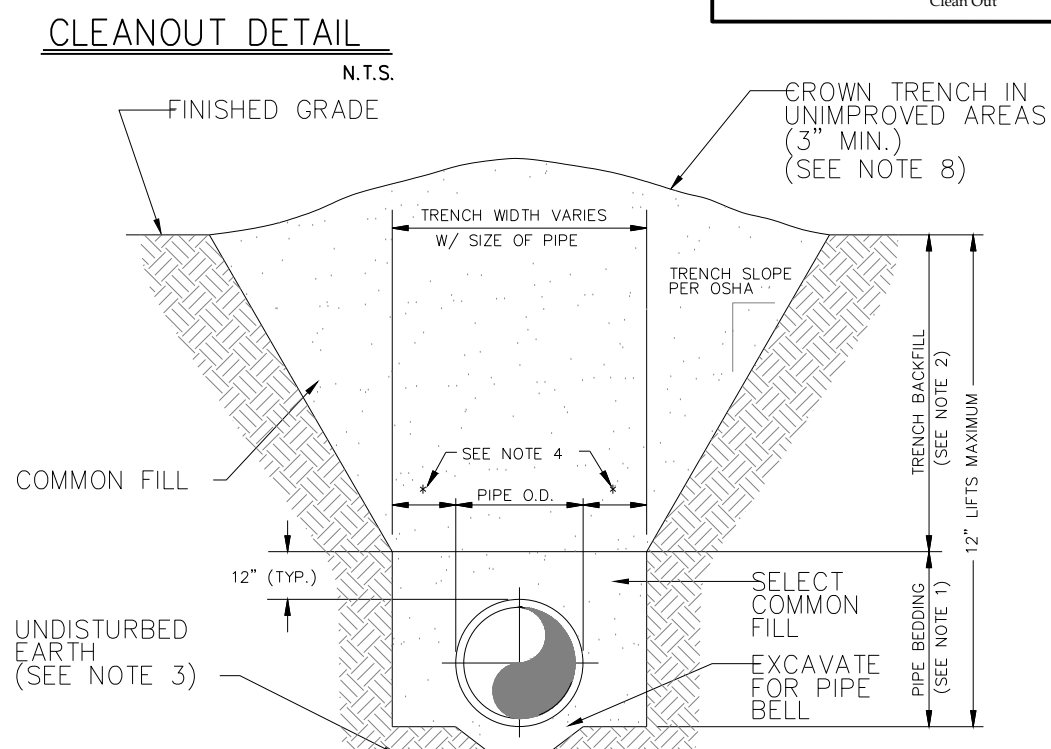
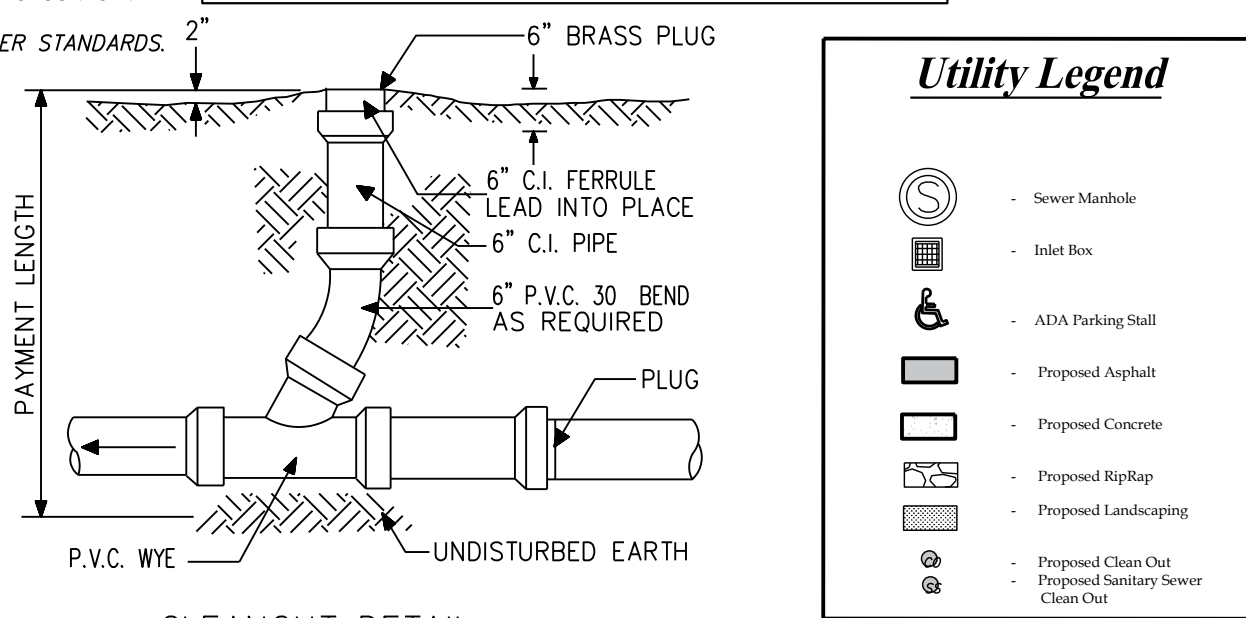


1. NOTES:
1. PIPE BEDDING: SELECT COMMA FILL COMPACTED TO 95% OF THE MAXIMUM DENSITY AS PER AASHTO -180.
2. TRENCH BACKFILL: COMMA FILL COMPACTED TO 95% OF THE MAXIMUM DENSITY AS PER AASHTO -180.
3. PIPE BEDDING UTILIZING SELECT COMMA FILL OR BEDDING ROCK IN PLACE OF COMMA FILL AND TYPE OF TRENCHING METHOD MAY BE REQUIRED AS DIRECTED BY THE ENGINEER.
4. (1) 12" MAX. FOR PIPE DIAMETER LESS THAN 24", AND 24" MAX. FOR 24" PIPE DIAMETER.
5. WATER SHALL NOT BE PERMITTED IN THE TRENCH DURING CONSTRUCTION.
6. ALL PIPE TO BE INSTALLED WITH BELL FACING UPSTREAM TO THE DIRECTION OF FLOW.
7. SHEETING AND BRACING SHALL BE USED IN ACCORDANCE WITH CURRENT TRENCHING REGULATIONS AND WHERE UNSAFE CONDITIONS EXIST.
8. RESTORATION SHALL BE IN ACCORDANCE WITH ALL APPLICABLE REGULATIONS OF GOVERNING AGENCIES, SURFACE RESTORATION WITHIN LOCAL MUNICIPALITY RIGHT-OF-WAY SHALL COMPLY WITH CURRENTLY APPLICABLE ROADWAY UTILIZATION REGULATIONS AND ROAD CONSTRUCTION SPECIFICATIONS.

LOCATION OF PUBLIC WATER SYSYEM MAINS IN ACCORDANCE WITH F.A.C. RULE 62-555.314			
Other Pipe	Horizontal Separation	Crossings (1)	Joint Spacing @ Crossings (Full Joint Centered)
Storm Sewer, Stormwater Force Main, Reclaimed Water (2)	Water Main 3 ft. minimum	Water Main 12 inches is the minimum, except for storm sewer, then 6 inches is the minimum and 12 inches is preferred	Alternate 3 ft. minimum Water Main
Vacuum Sanitary Sewer	Water Main 10 ft. preferred 3 ft. minimum	Water Main 12 inches preferred 6 inches minimum	Alternate 3 ft. minimum Water Main
Gravity or Pressure Sanitary Sewer, Sanitary Sewer Force Main, Reclaimed Water (4)	Water Main 10 ft. preferred 6 ft. minimum (3)	Water Main 12 inches is the minimum, except for gravity sewer, then 6 inches is the minimum and 12 inches is preferred	Alternate 6 ft. minimum Water Main
On-Site Sewage Treatment & Disposal System	10 ft. minimum	---	---


(1) Water main should cross above other pipe. When water main must be below other pipe, the minimum separation is 12 inches.
(2) Reclaimed water regulated under Part III of Chapter 62-610, F.A.C.
(3) 3 ft. for gravity sanitary sewer where the bottom of the water main is laid at least 6 inches above the top of the gravity sanitary sewer.
(4) Reclaimed water not regulated under Part III of Chapter 62-610, F.A.C.

Disclaimer – This document is provided for your convenience only. Please refer to F.A.C. Rule 62-555.314 for additional construction requirements.

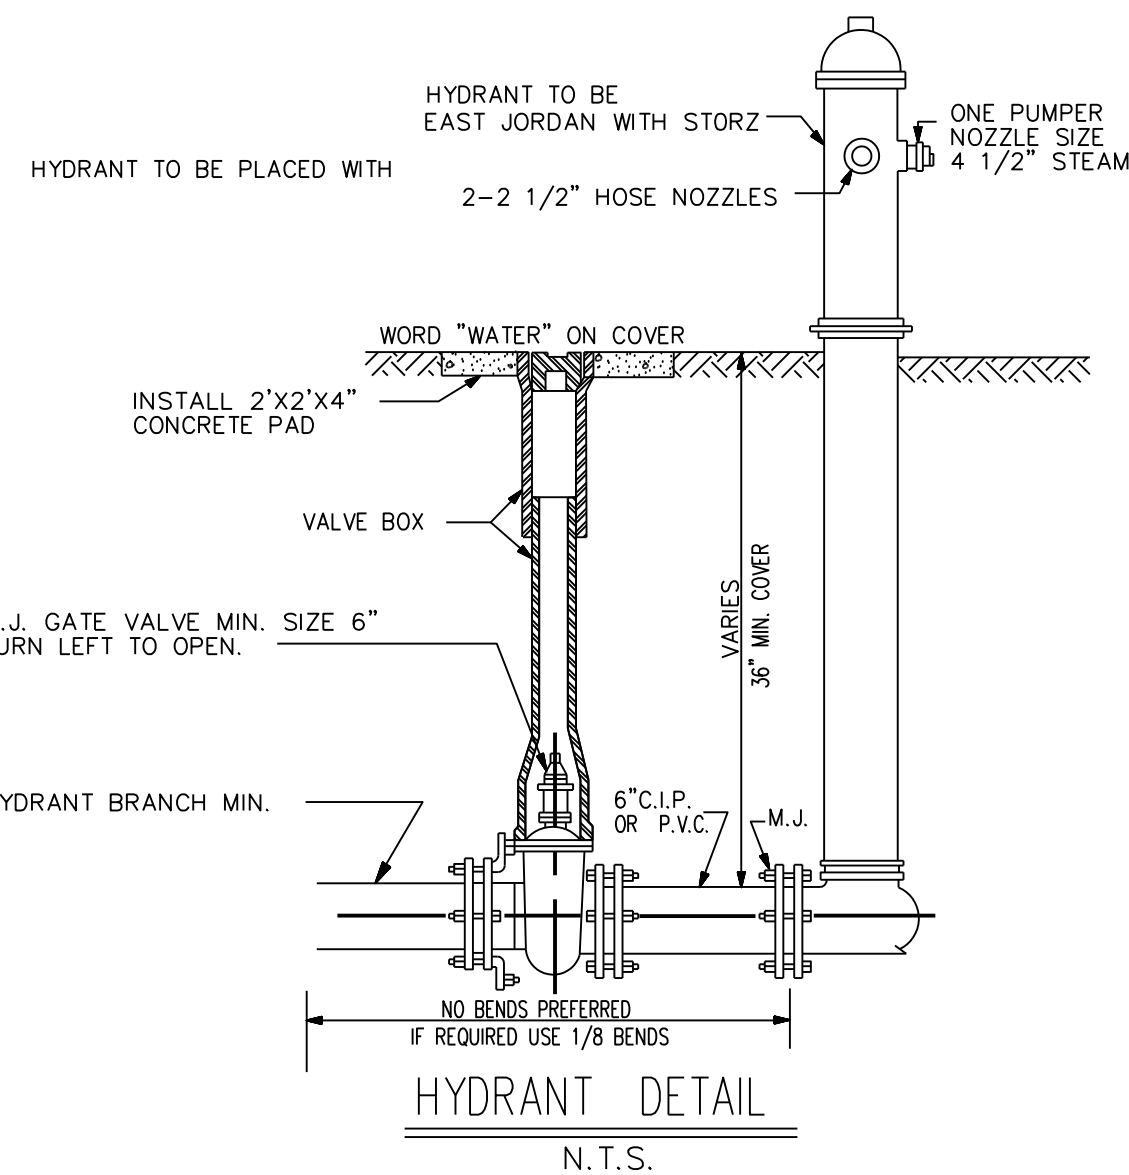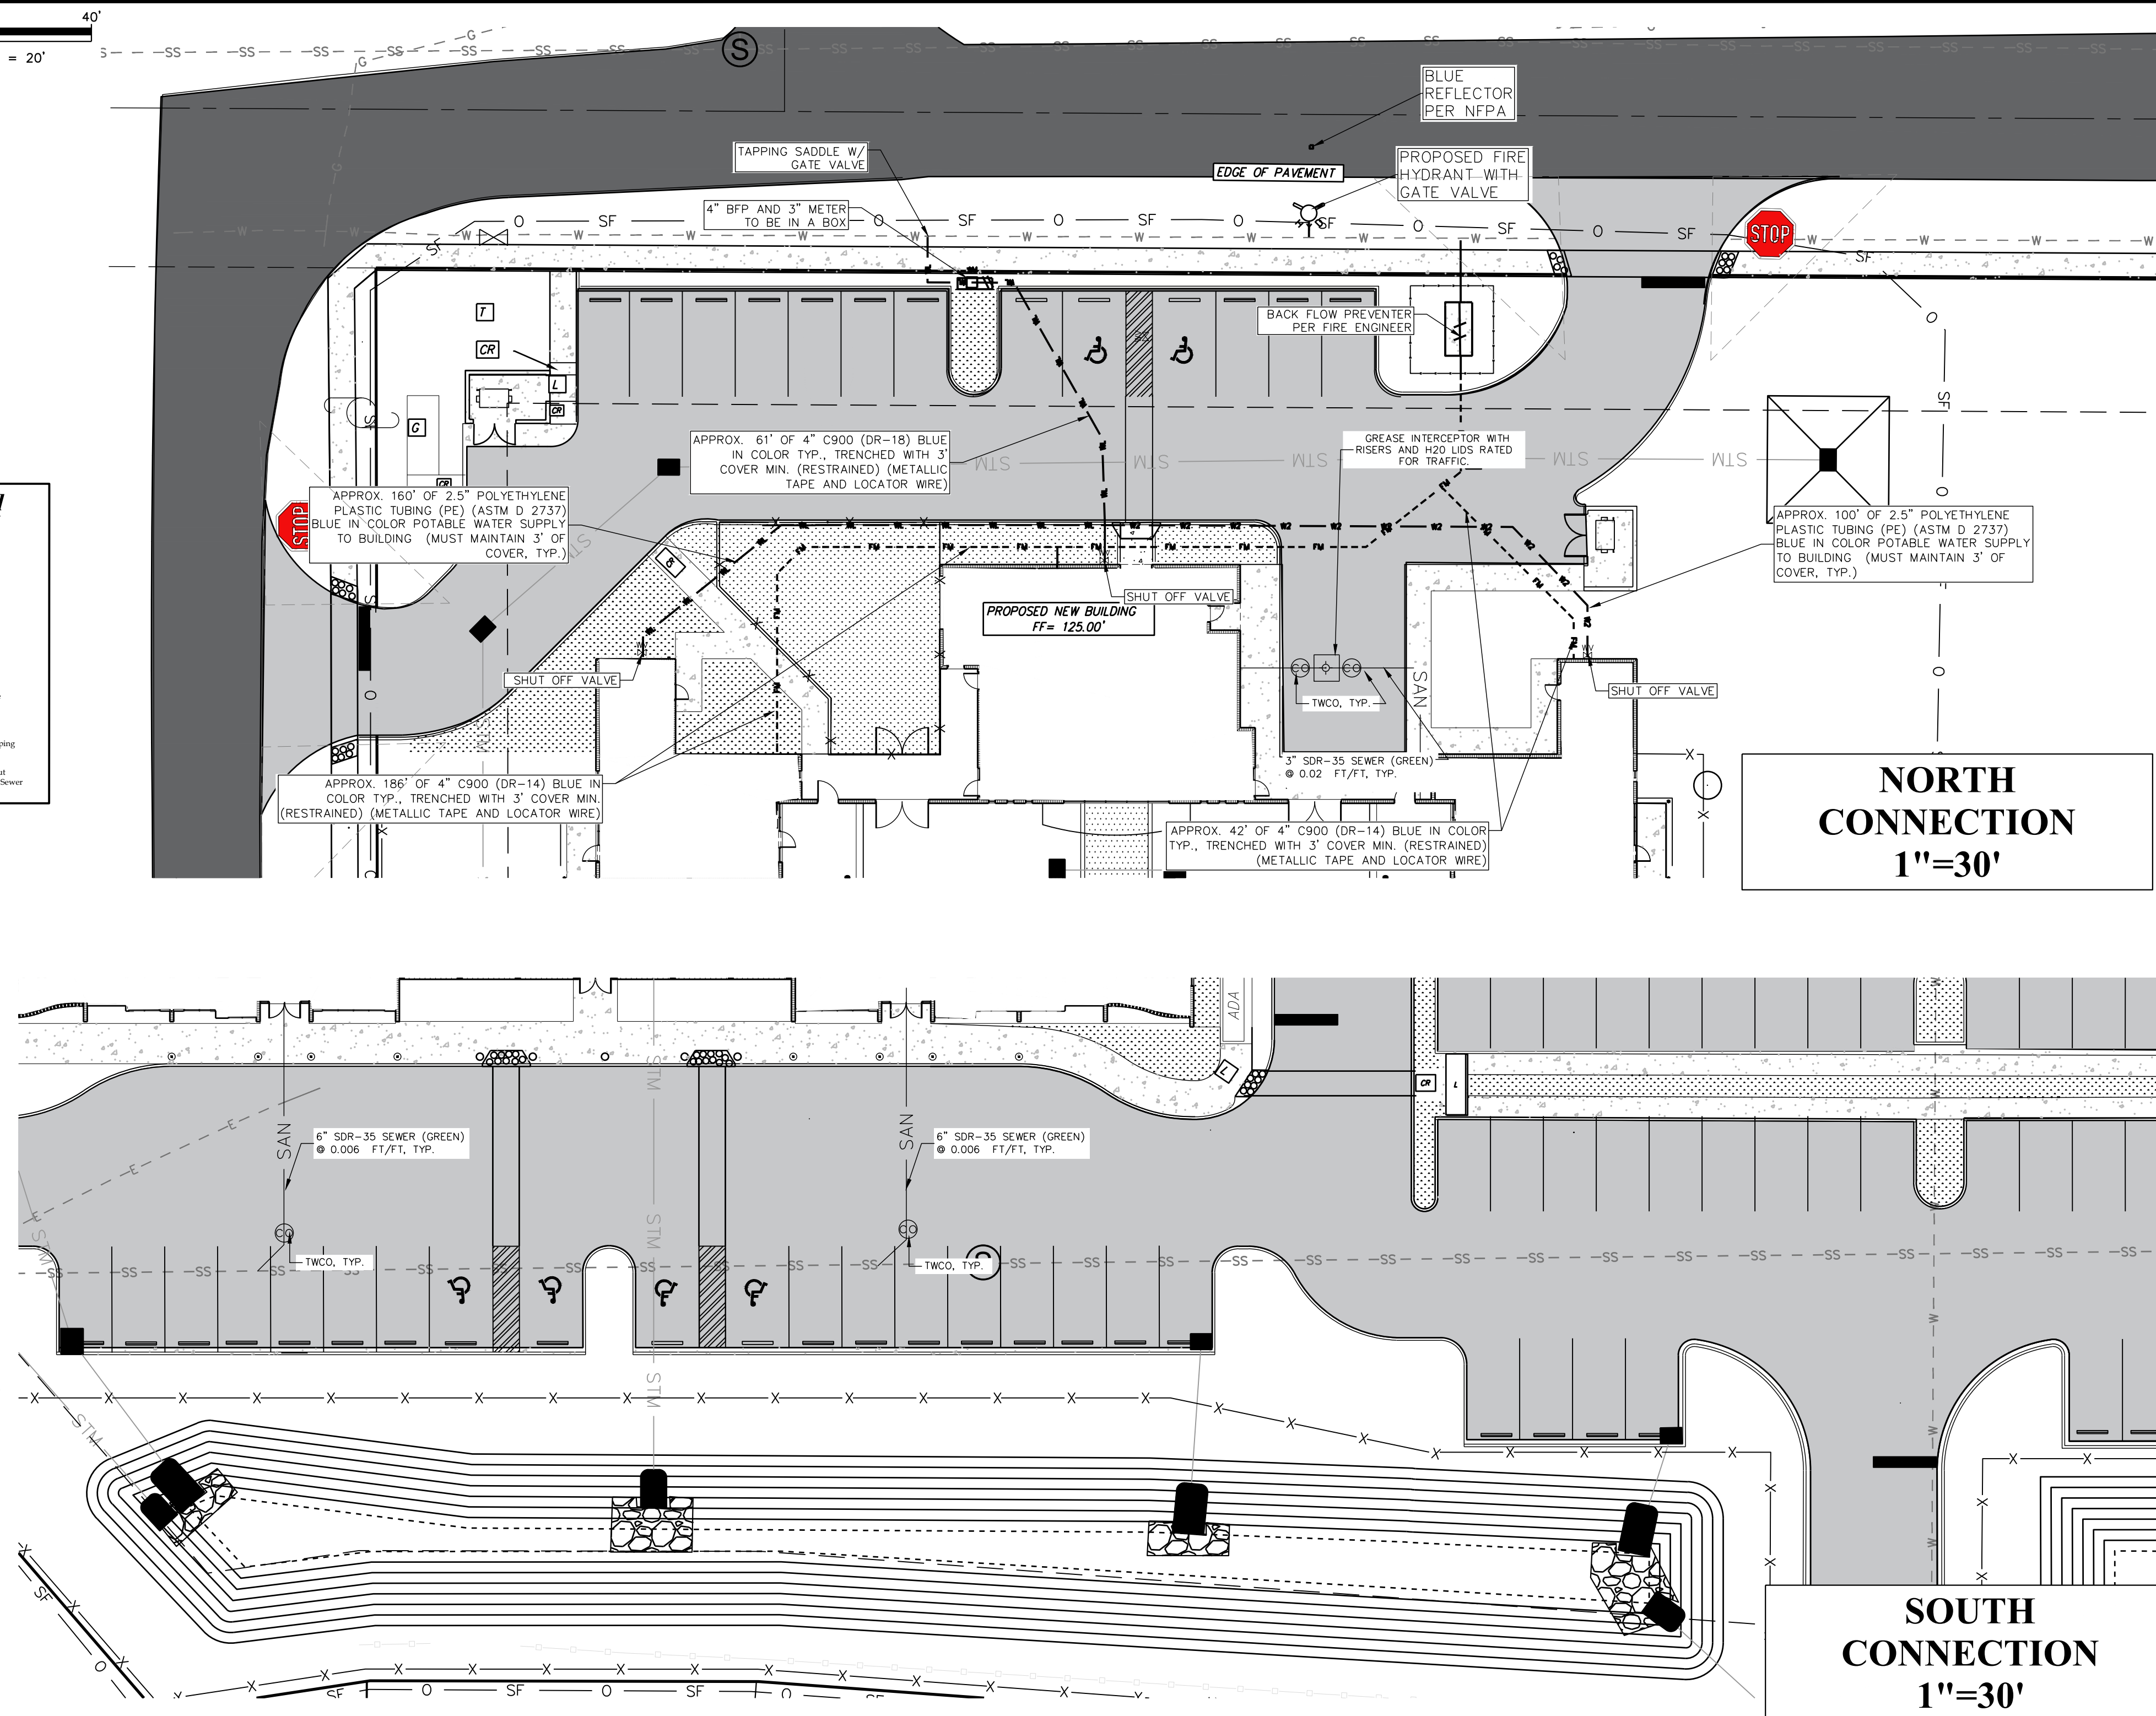

NOTES:

1. LOCATE SINGLE LATERAL AS CLOSE TO LOT LINE AS POSSIBLE.
2. SERVICE LATERALS SHALL BE 6" MINIMUM DIAMETER FOR SINGLE SERVICE.
3. BENDS SHALL BE 45° MAXIMUM.
4. RECONNECT EXISTING SERVICES.
5. LENGTH OF SERVICE LATERALS SHALL BE 150' OR LESS.
6. ALL MAINS, FITTINGS, AND APPURTENANCES, SHALL BE SDR 26

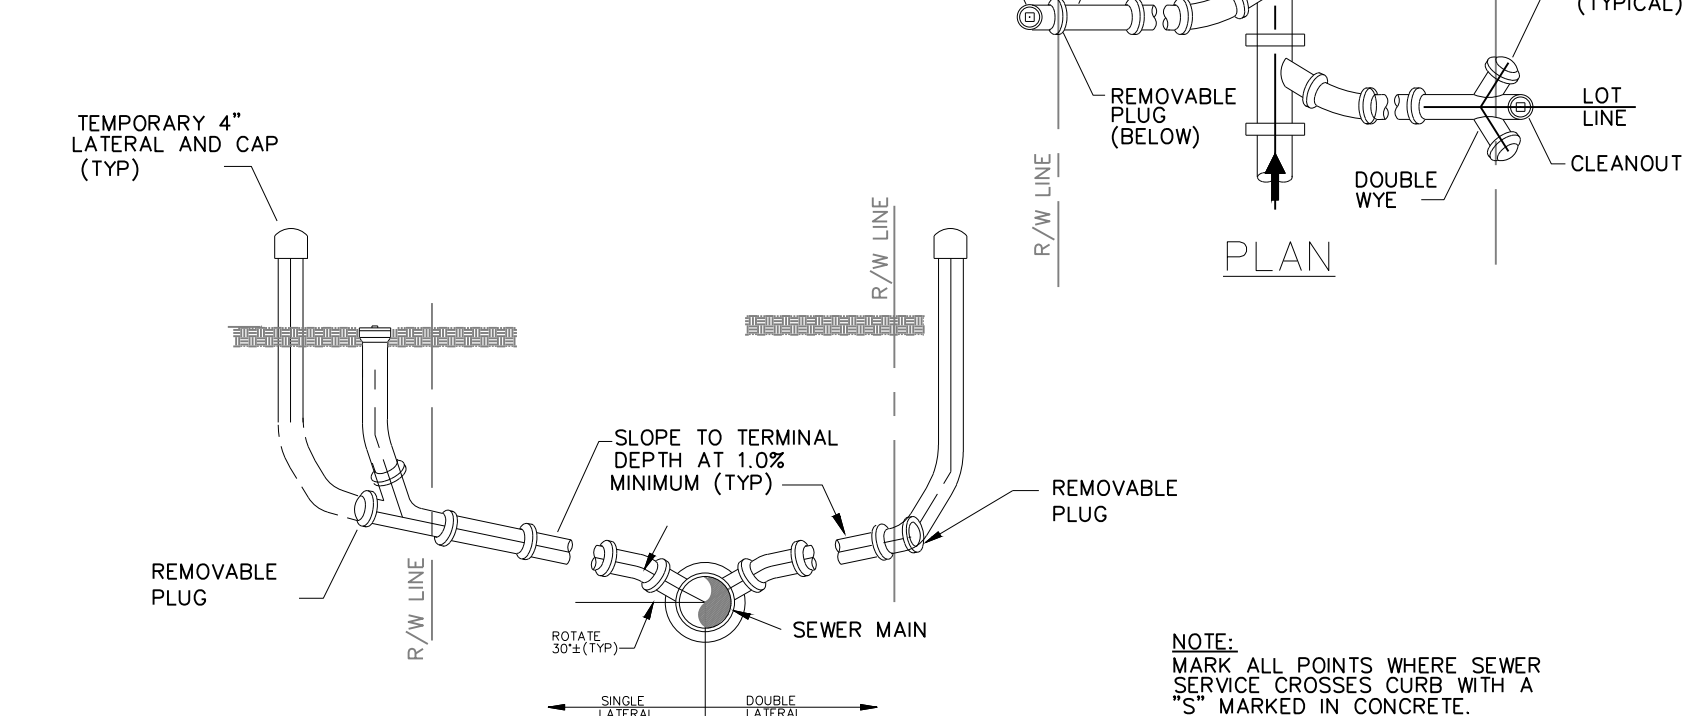

NOTE:
MARK ALL POINTS WHERE SEWER
SERVICE CROSSES CURB WITH A
"S" MARKED IN CONCRETE.

SEWER SERVICE RISER CONNECTION DETAILS
NOT TO SCALE

FOR PERMITTING PURPOSES ONLY

HOFFMAN & FACUNDO ARCHITECTS
PROJECT

RCMA HOPEWELL CAMPUS
1301 STRONG AVE
AVON PARK FL, 33825

THIS ITEM HAS BEEN
ELECTRONICALLY SIGNED BY
JAMES "WASON" COBB, PE
ON 10/7/2022
USING A DIGITAL SIGNATURE

SEAL
Digitally
signed by
James M Cobb
Date: **2022.10.07**
11:46:44
-04'00'
James "Mason" Cobb, P.E.
Friday, October 07, 2022

ENGINEERS

Florida License Numbers:
Carl E. Cool, P.E. -16921
Ces "Mason" Cobb, P.E. - 78600
Mneth F. Wheeler P.E.- 60417
ken@coolandcobb.com
carl@coolandcobb.com



ENGINEERING FIRM










Cool and Cobb
Engineering Company

203 West Main Street
Avon Park, FL 33825
(863) 657-2323 Office
(863) 657-2324 Fax

REVISIONS:	
7/12/22 BW	
PROJECT #22-260-242	


C-9

SHEET 10 of 11

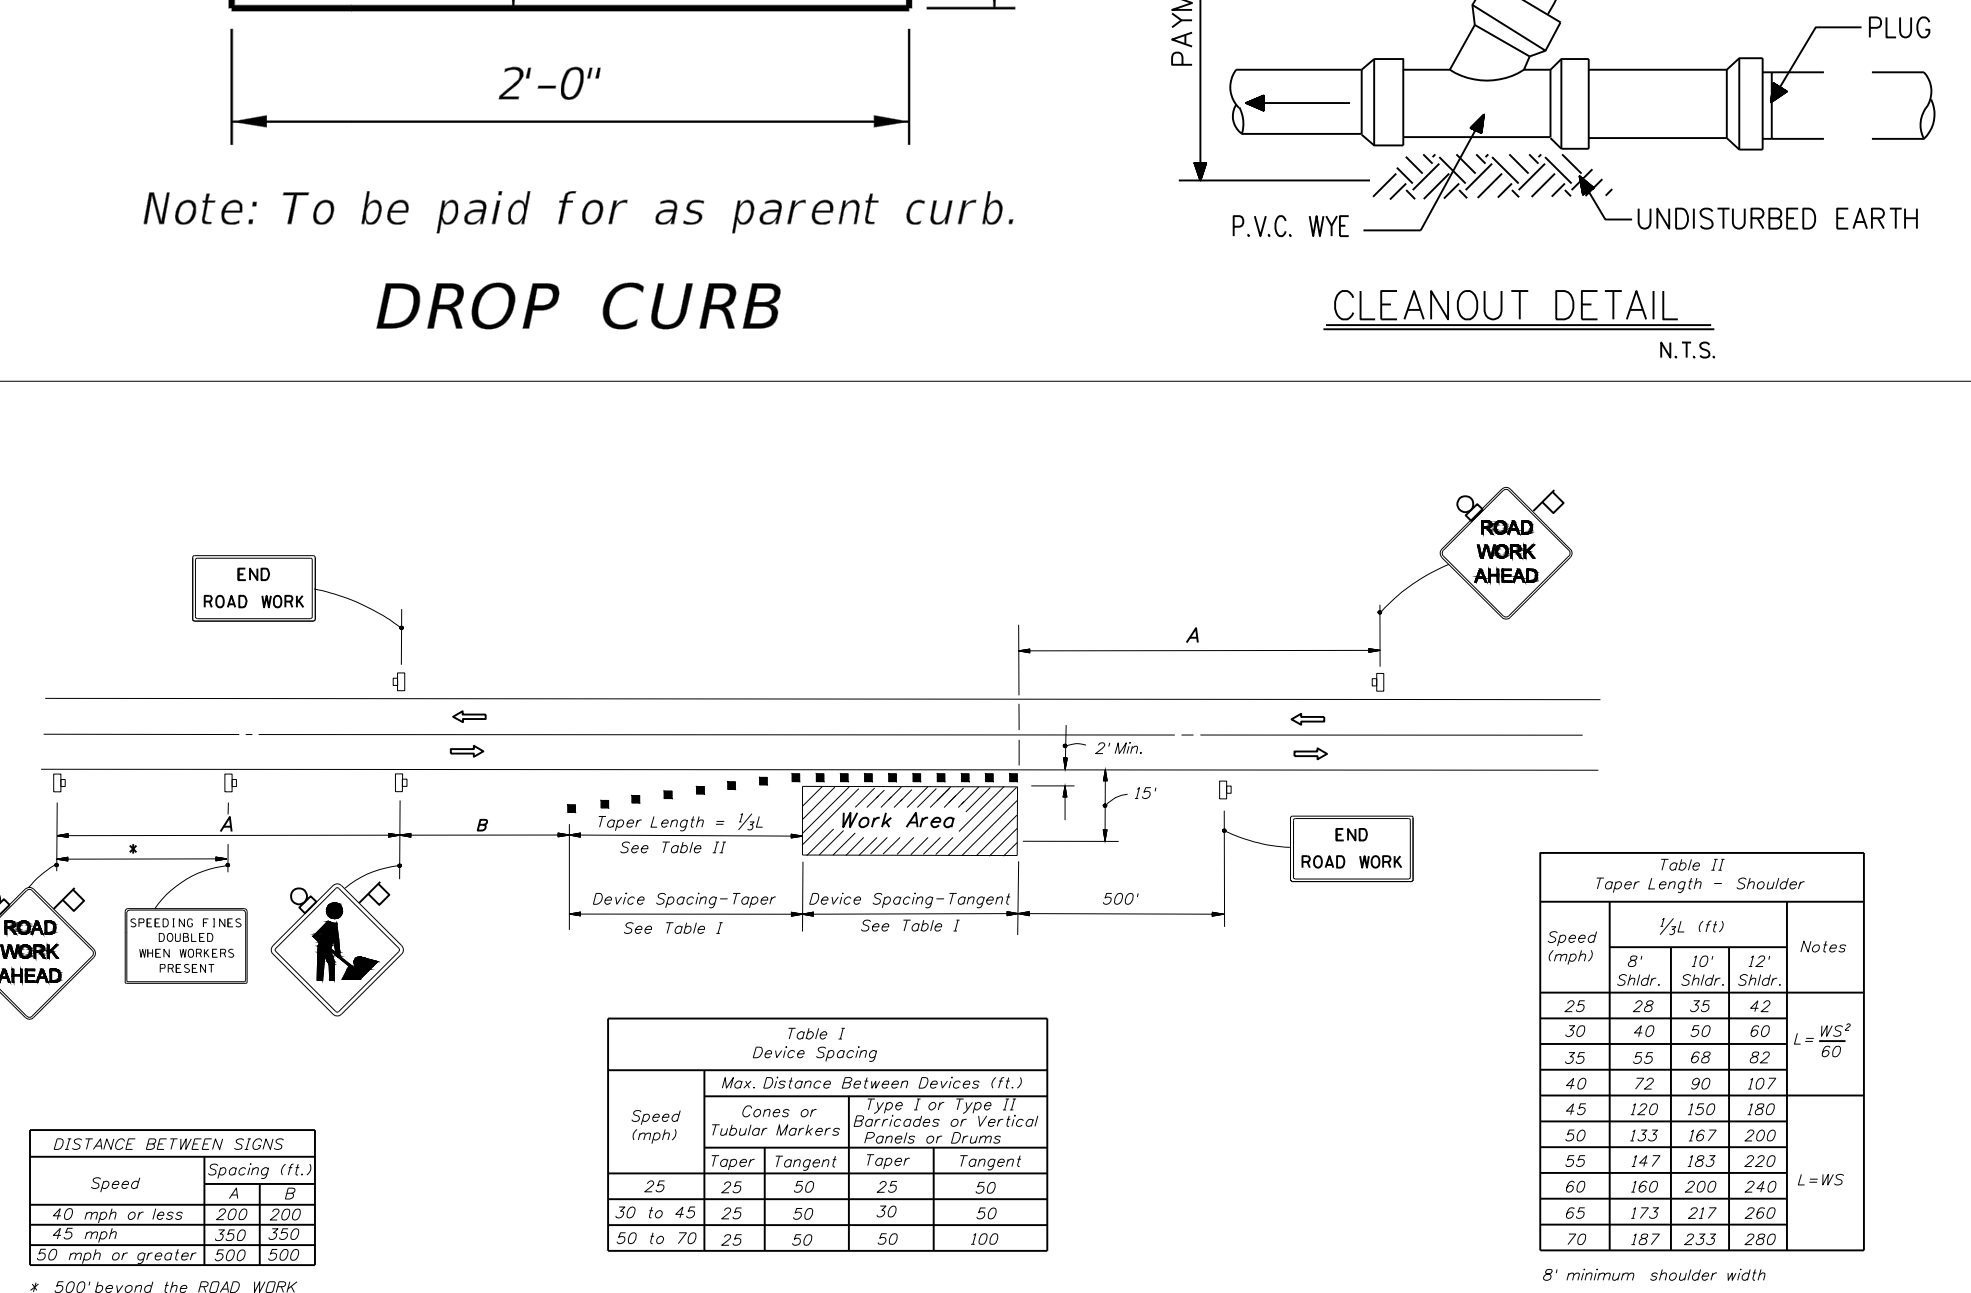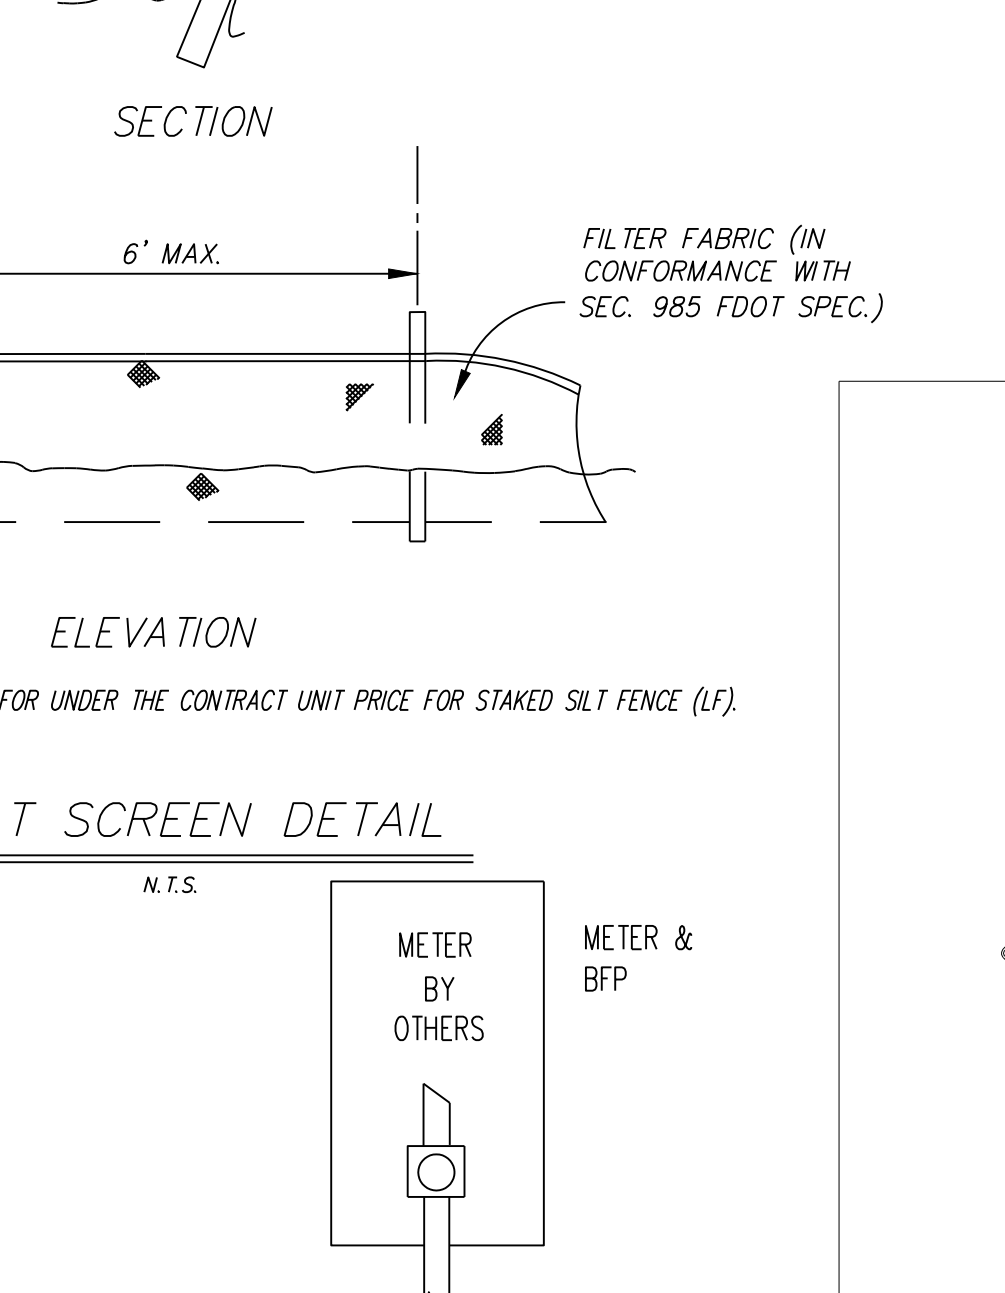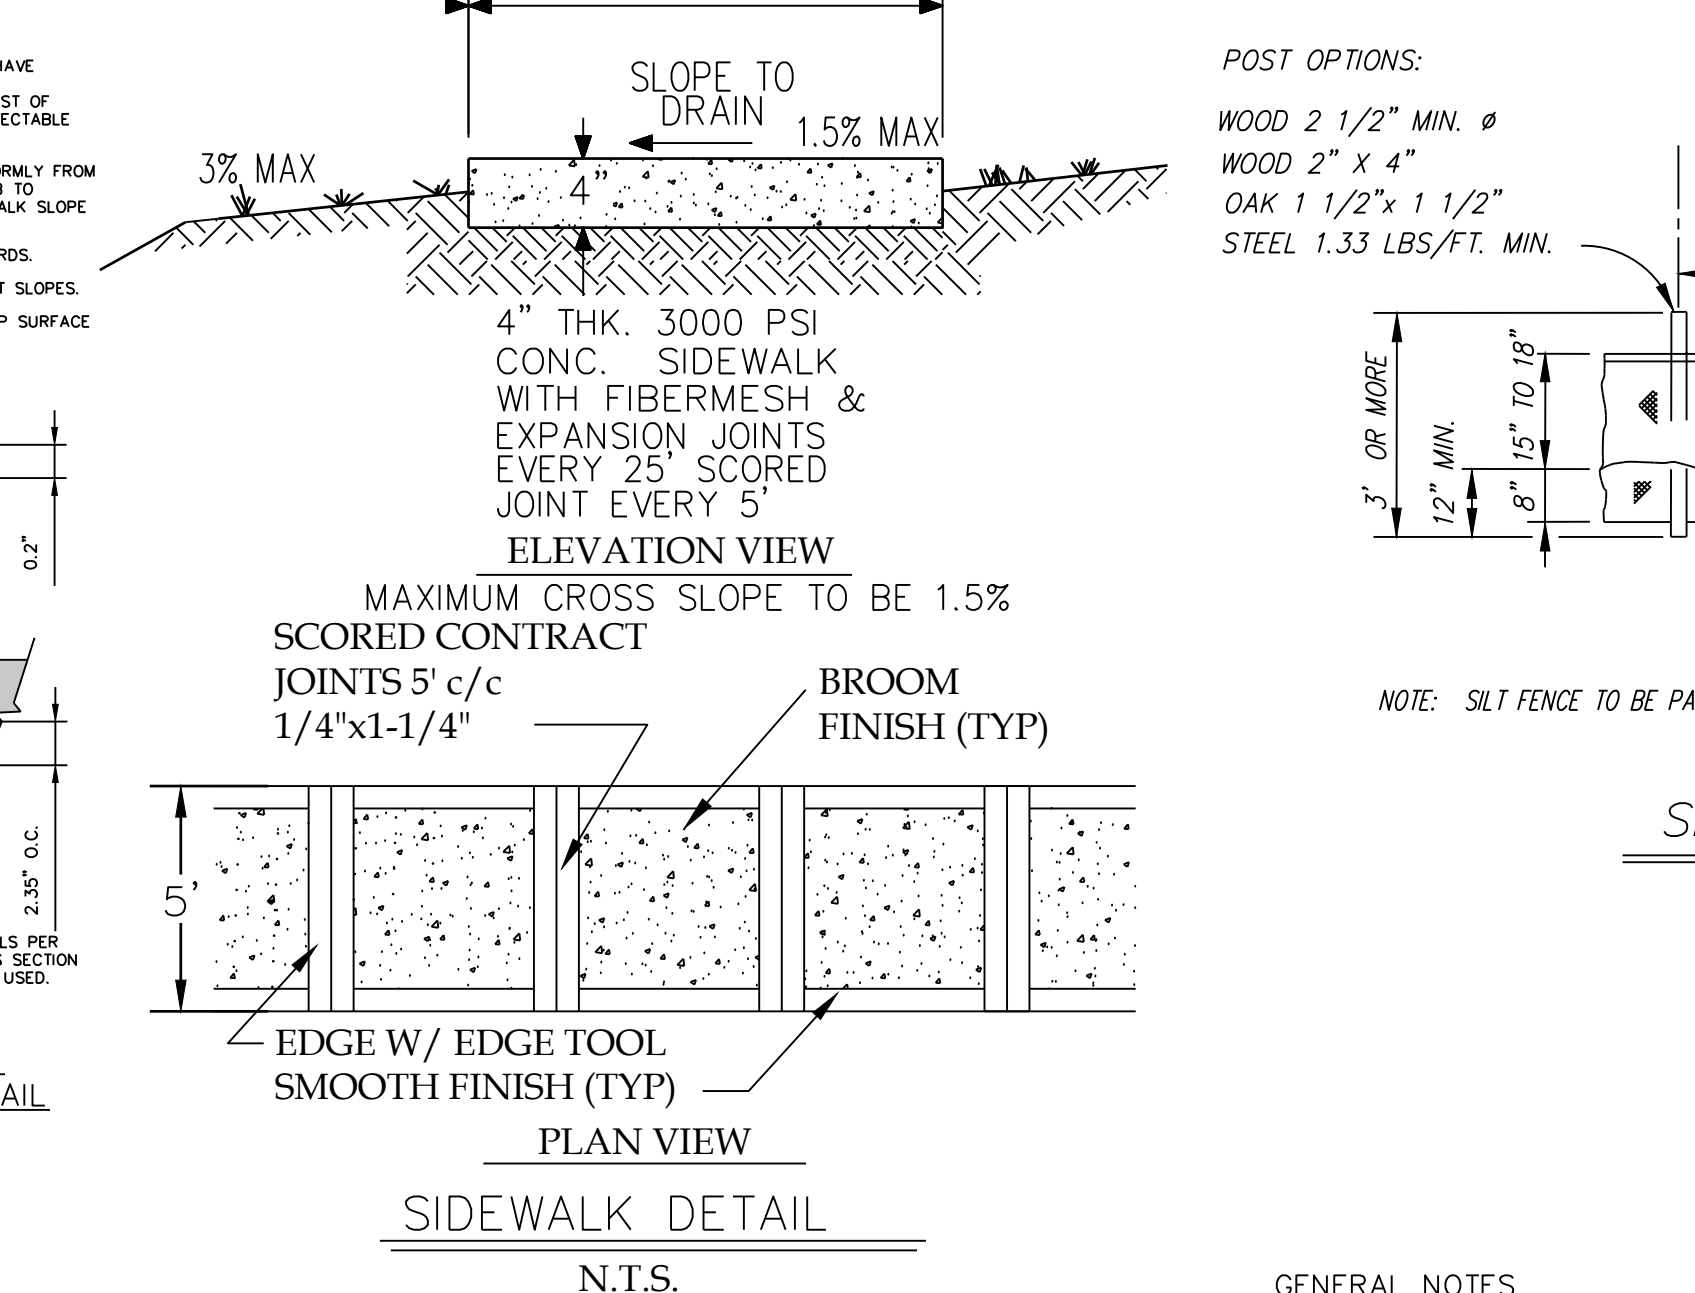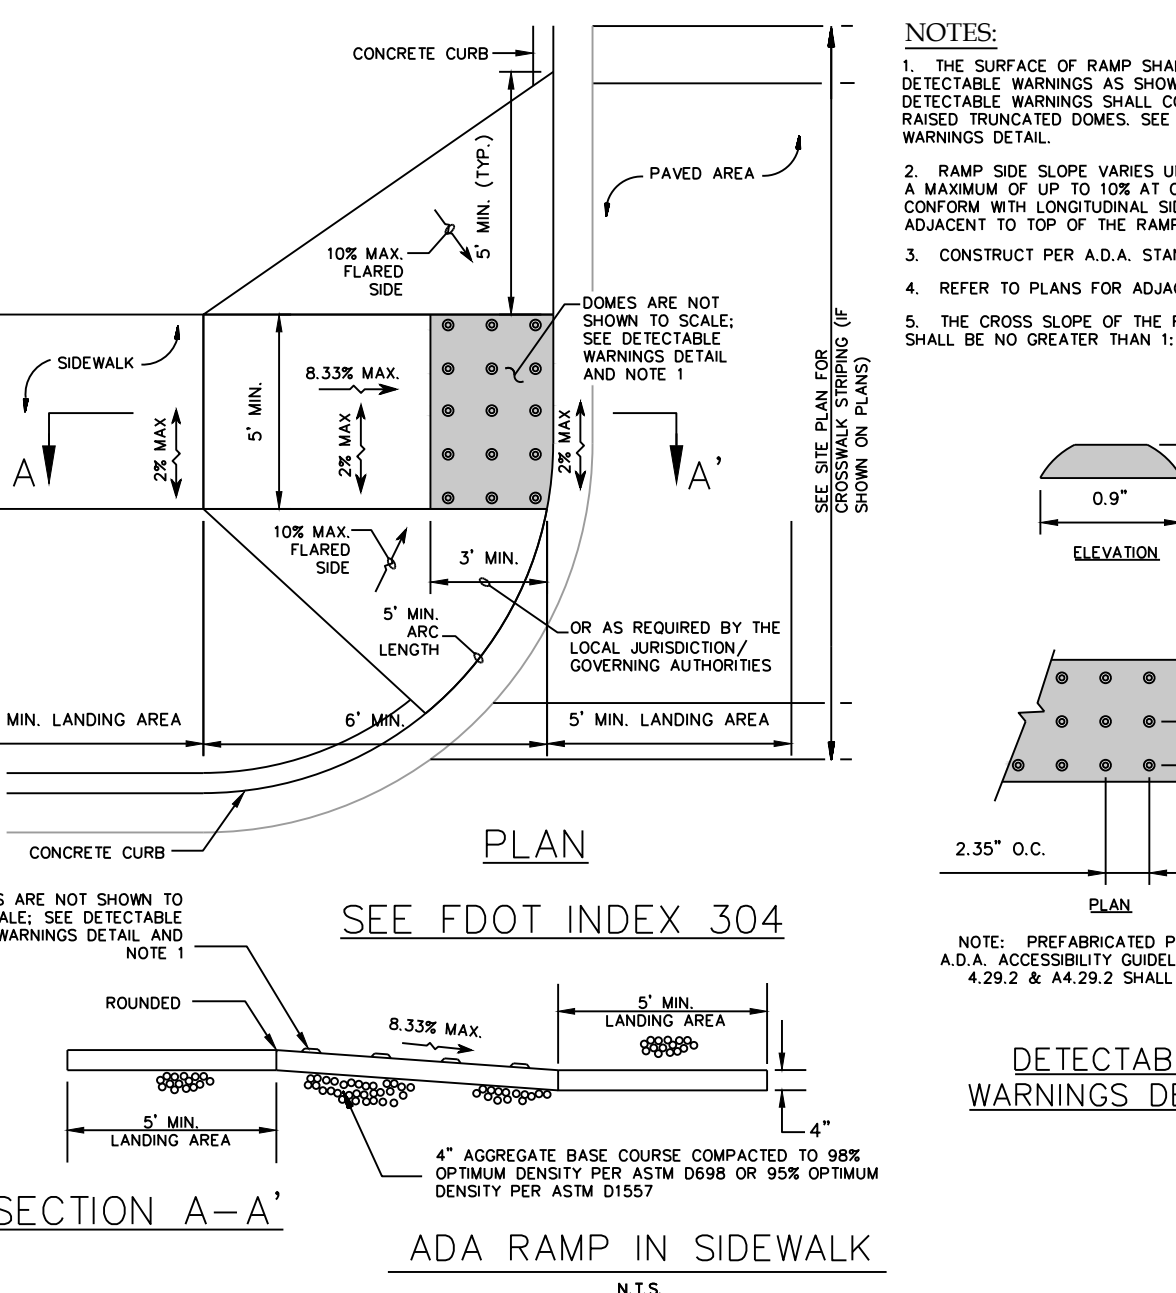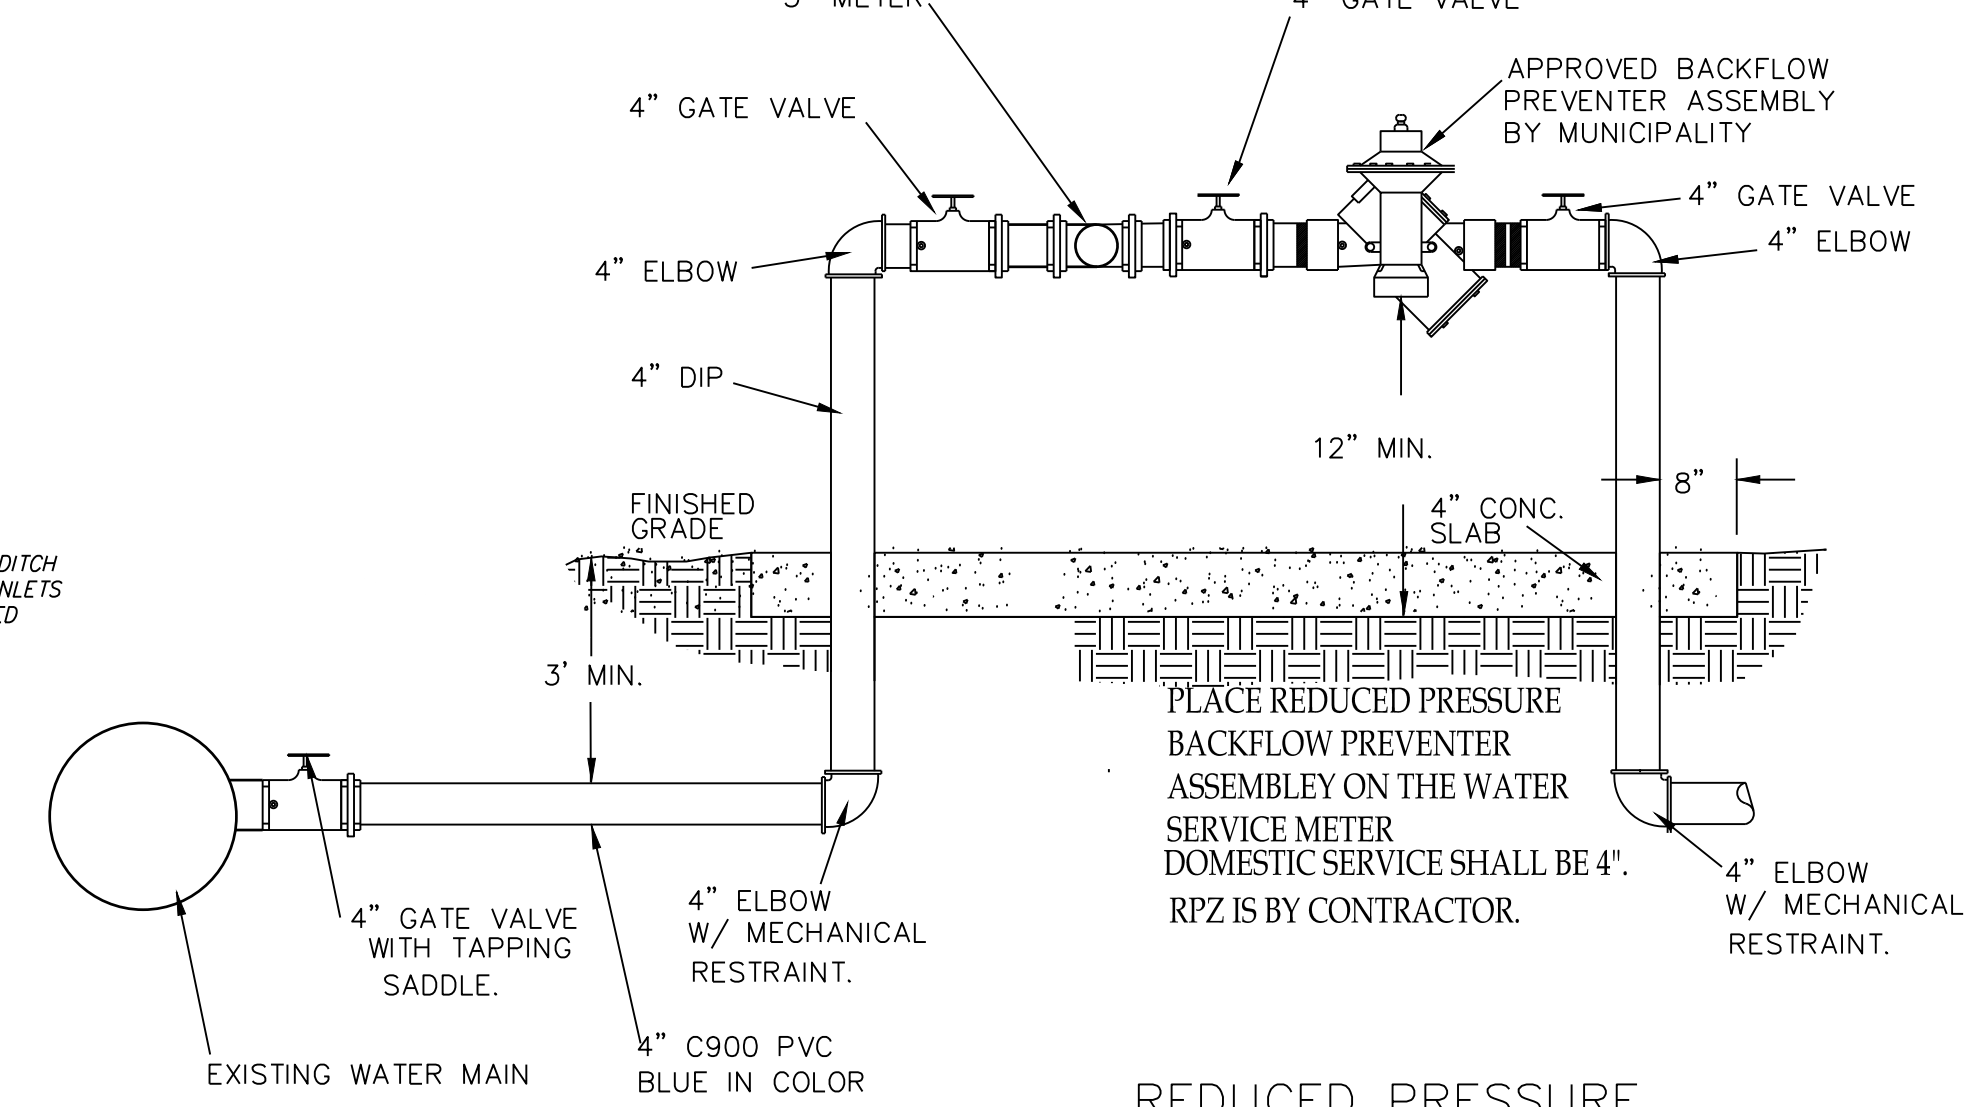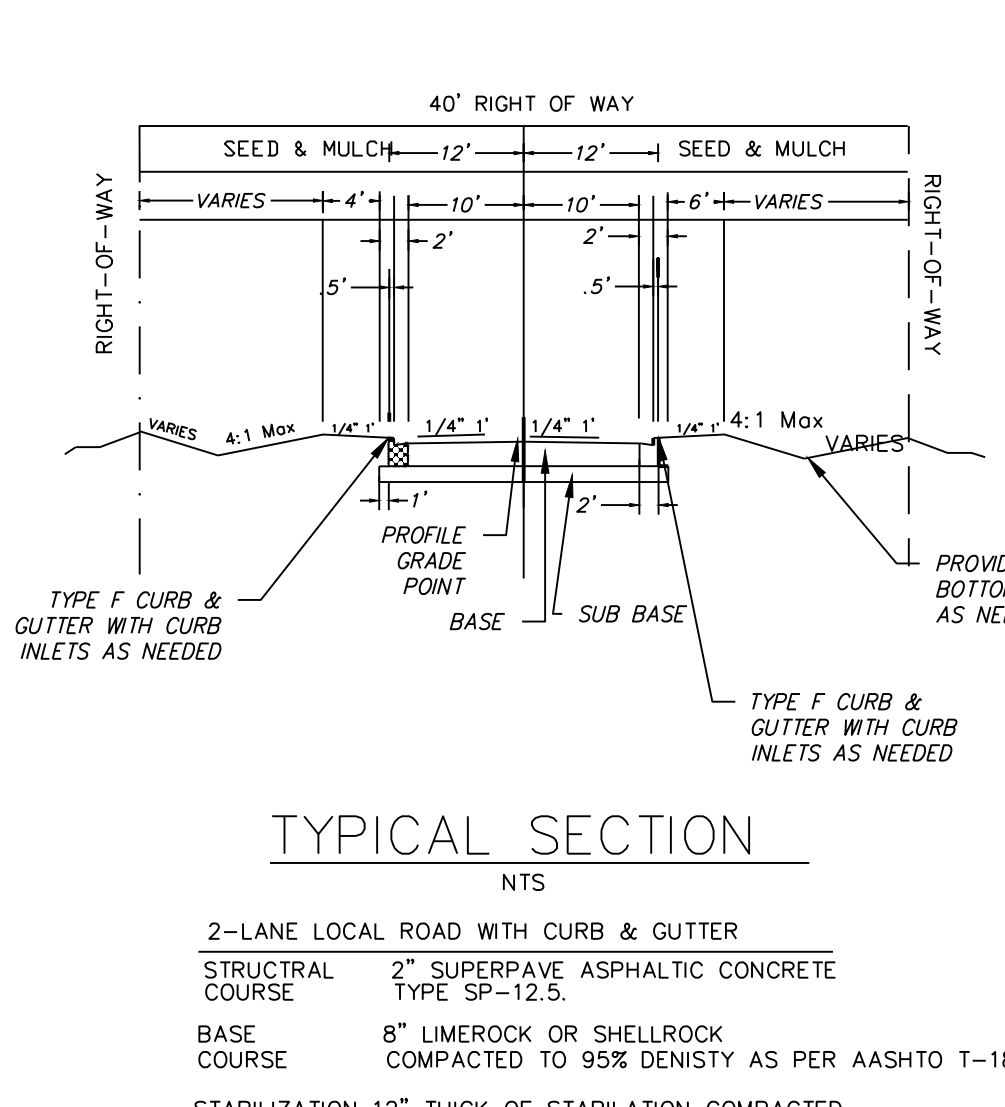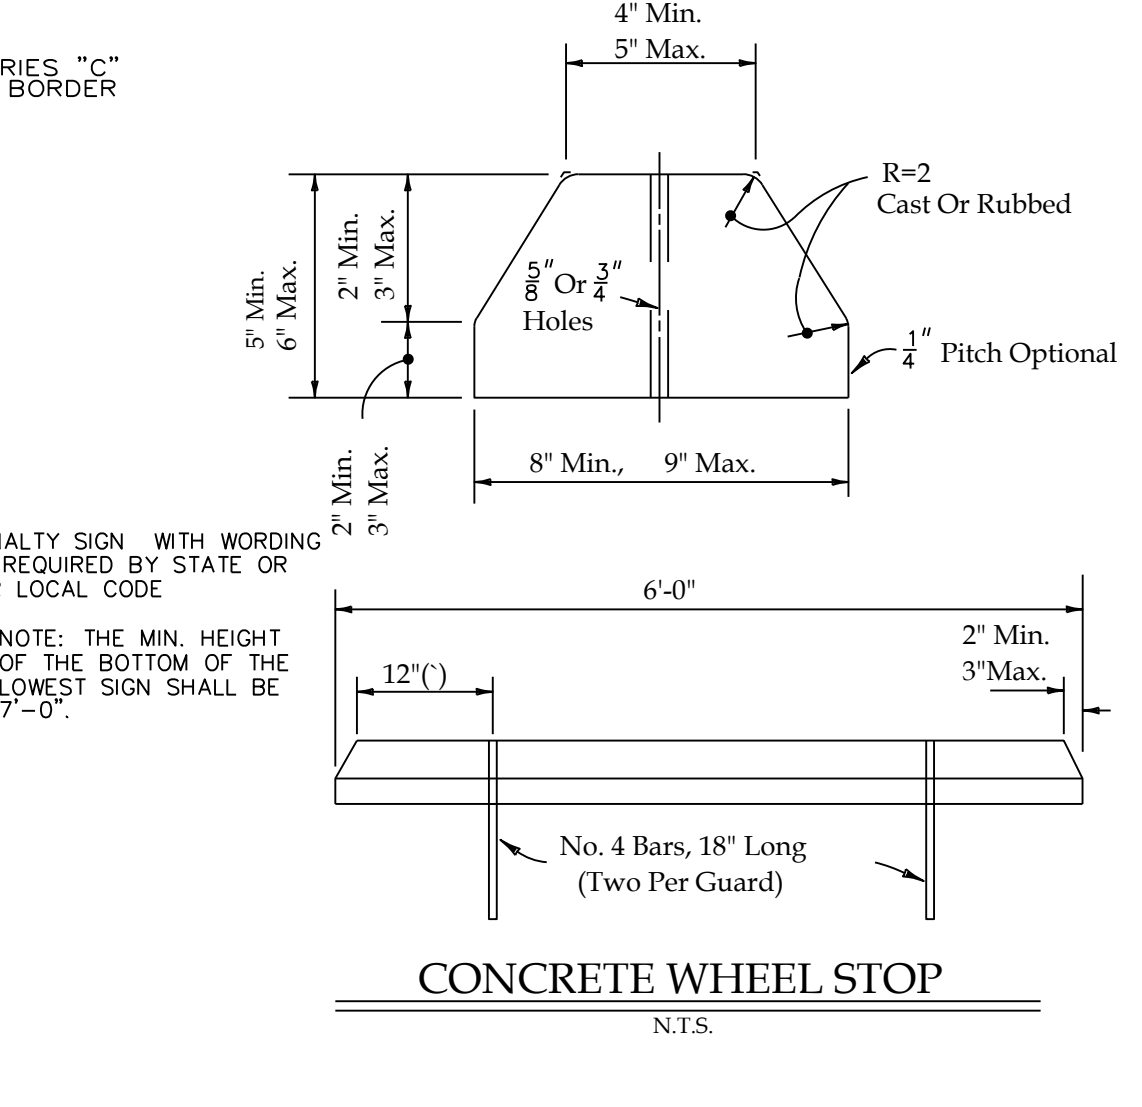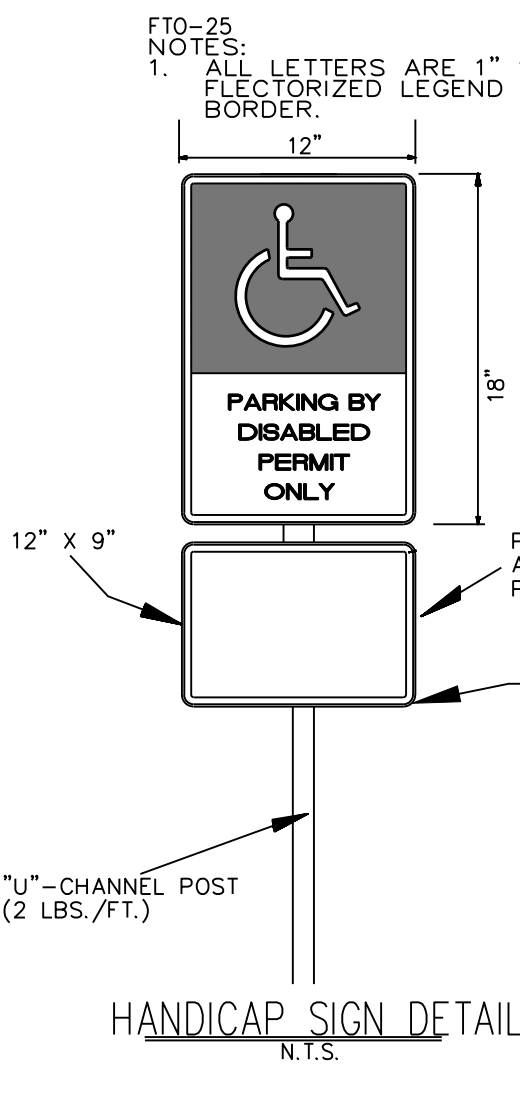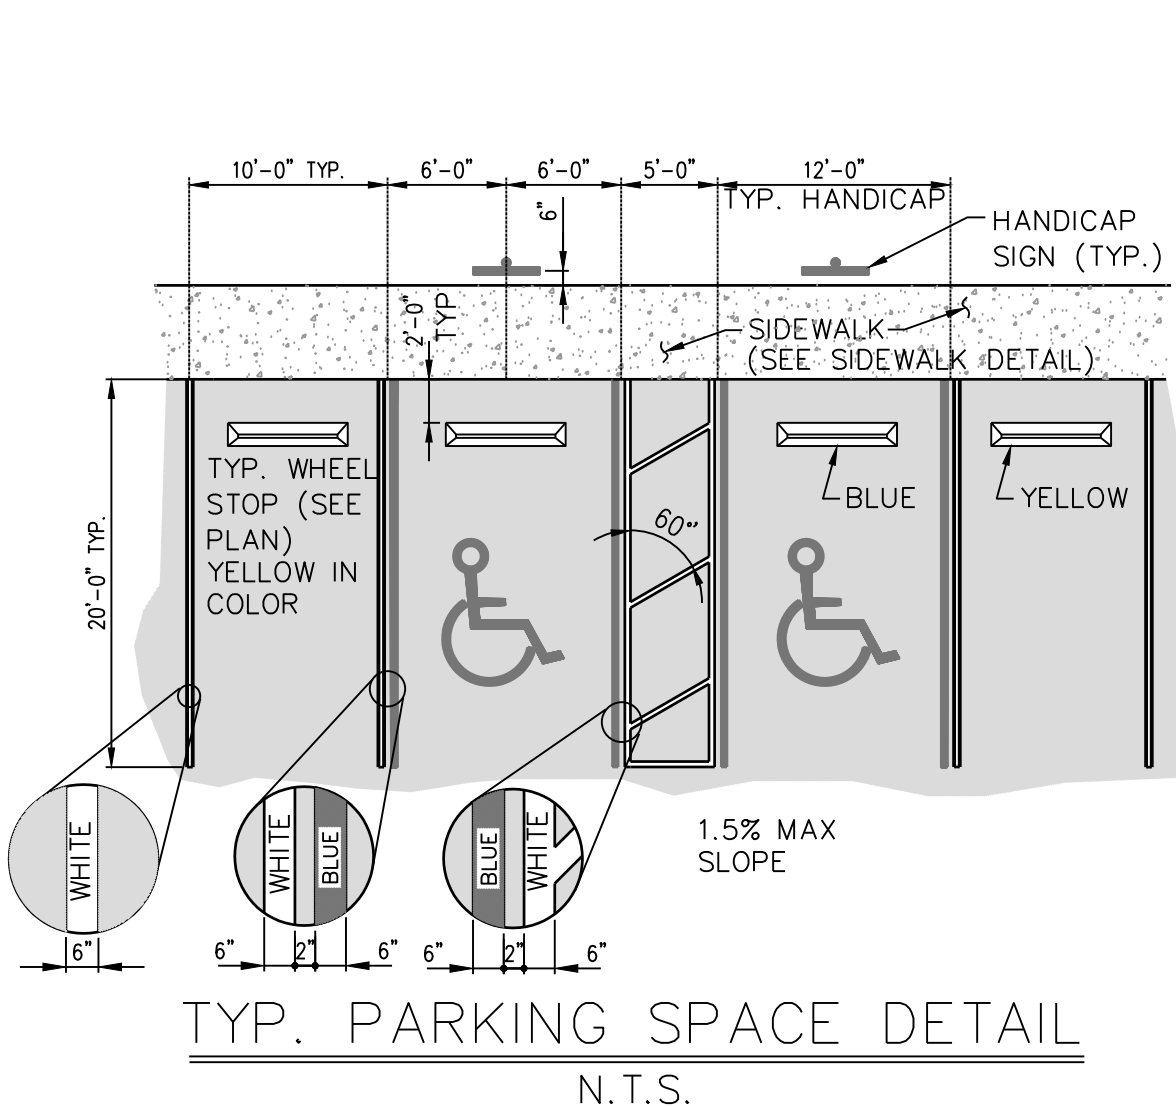

DIMENSIONS AND QUANTITIES																					
	D	X	A	B	C	E	F	G	M				N	5½" CONCRETE SLAB (CY) (M)				SODDING (SQ. YDS.)			
									Single Pipe	Double Pipe	Triple Pipe	Quad. Pipe		Single Pipe	Double Pipe	Triple Pipe	Quad. Pipe	Single Pipe	Double Pipe	Triple Pipe	Quad. Pipe
2:1 Slope	15'	2'-7"	1.92	2.18	4.10	2.06	5'	1.22	4.63	7.21	9.79	12.37	1.19	0.38	0.58	0.77	0.96	21	24	27	30
	18'	2'-10"	1.97	2.74	4.71	2.56	6'	1.41	4.92	7.75	10.58	13.42	1.21	0.44	0.65	0.87	1.09	22	25	28	31
	24'	3'-5"	2.00	3.60	5.91	3.50	7'	1.73	5.50	8.92	12.33	15.75	1.23	0.54	0.83	1.12	1.42	24	28	32	35
	30'	4'-3"	2.15	4.90	7.10	4.56	9'	2.00	6.08	10.33	14.08	18.83	1.29	0.68	1.09	1.50	1.91	26	31	35	40
	36'	5'-1"	2.25	5.08	8.33	5.56	10'	2.45	6.97	11.75	16.93	21.92	1.35	0.81	1.36	1.95	2.51	28	34	39	45
	42'	6'-1"	2.40	5.95	9.55	6.56	10'	2.45	7.25	13.25	19.25	25.25	1.38	0.97	1.70	2.45	3.19	30	37	43	50
	48'	6'-9"	2.43	6.33	10.76	7.56	11'	2.65	7.83	14.58	21.33	28.08	1.42	1.13	2.04	2.93	3.84	32	39	47	54
	54'	7'-8"	2.52	6.44	11.96	8.56	12'	2.83	8.42	16.08	23.72	31.42	1.46	1.31	2.44	3.58	4.72	34	42	51	59
	60'	8'-6"	2.62	10.56	13.16	9.56	14'	3.00	9.00	17.50	26.00	34.50	1.50	1.51	2.89	4.28	5.68	36	45	55	64
	66'	9'-2"	2.71	11.68	14.39	10.56	15'	3.18	9.58	18.75	27.92	37.08	1.54	1.65	3.25	4.64	6.41	38	48	58	68
72'	10'-0"	2.80	12.80	15.60	11.56	16'	3.30	10.16	20.16	30.16	40.16	1.58	1.89	3.74	5.59	7.45	40	51	62	73	
4:1 Slope	15'	2'-7"	2.27	4.09	6.36	4.03	8'	1.22	4.63	7.21	9.79	12.37	1.19	0.57	0.87	1.15	1.44	23	26	29	32
	18'	2'-10"	2.32	4.98	7.48	5.03	9'	1.41	4.92	7.75	10.58	13.42	1.21	0.66	0.99	1.35	1.65	25	28	31	35
	24'	3'-5"	2.33	7.10	9.71	7.03	11'	1.73	5.50	8.92	12.33	15.75	1.23	0.85	1.30	1.75	2.20	28	32	36	40
	30'	4'-3"	2.40	9.25	11.95	9.03	13'	2.00	6.08	10.33	14.08	18.83	1.29	1.10	1.74	2.39	3.05	31	36	41	46
	36'	5'-1"	2.46	11.35	14.18	11.03	17'	2.45	6.97	11.75	16.93	21.92	1.35	1.26	2.51	3.08	3.85	34	40	45	50
	42'	6'-1"	2.50	13.37	16.42	13.03	17'	2.45	7.25	13.25	19.25	25.25	1.38	1.58	2.76	3.91	5.09	38	44	51	58
	48'	6'-9"	2.53	15.43	18.65	15.03	18'	2.65	7.83	14.58	21.33	28.08	1.42	1.85	3.30	4.73	6.17	41	48	56	63
	54'	7'-8"	2.59	17.49	20.88	16.13	19'	2.83	8.42	16.08	23.72	31.42	1.46	2.14	3.84	5.44	7.14	44	52	61	70
	60'	8'-6"	2.66	19.55	23.11	19.03	23'	3.00	9.00	17.50	26.00	34.50	1.50	2.45	4.66	6.87	9.07	47	56	66	75
	66'	9'-2"	2.74	21.61	25.35	21.13	25'	3.18	9.58	18.75	27.92	37.08	1.54	2.88	5.24	8.18	10.84	49	59	69	79
72'	10'-0"	3.01	22.68	26.59	23.03	27'	3.30	10.16	20.16	30.16	40.16	1.58	3.54	6.61	9.87	13.13	52	63	74	85	

- GENERAL NOTES**
- Mitered and sections for pipe sizes 15", 18" and 24" round or equivalent pipe arch or elliptical pipe are permitted within the clear zone. When the slope intersection permits, the mitered and section may be located with the culvert opening as close as 5' beyond the outside edge of the shoulder.
 - Slope and ditch transitions shall be used when the normal roadway slope must be flattened to place and section outside clear zone.
 - The reinforced concrete slab shall be constructed for all sizes of cross drain pipe and cast in place with Class I concrete. Slabs shall be 5" thick unless 3" thickness called for in plans.
 - Concrete pipe used in the assembly of mitered and sections shall be selective lengths to avoid excessive connections.
 - Corrugated metal pipe galvanizing that is damaged during beveling and perforating for mitered and section shall be repaired.
 - That portion of corrugated metal pipe in direct contact with the concrete slab shall be bituminous coated prior to placing of the concrete.
 - Unless otherwise designated in the plans, concrete pipe mitered and sections may be used with any type of cross drain pipe except aluminum pipe, and, corrugated aluminum mitered and sections may be used with any type of cross drain pipe except steel pipe. When bituminous coated metal pipe is specified for cross drain pipe, mitered and sections shall be constructed with the pipe or concrete pipe.
 - When the mitered and section pipe is dissimilar to the cross drain pipe, a concrete jacket shall be constructed in accordance with Standard Index 280.
 - When existing multiple cross drain pipes are spaced other than the dimensions shown in this detail, or have non-parallel axes, or have non-uniform sections, the mitered and sections will be constructed either separately as single pipe mitered and sections or collectively as multiple pipe and sections as directed by the Engineer. However, mitered and sections will be paid for each based on each independent pipe end.
 - The cost of all pipe(s), restainers, reinforcing, connectors, anchors, sealants, jackets, and coupling bands shall be included in the cost for the mitered and section. Sadding shall be paid for separately under the contract unit price of Sadding, 57.
 - Mitered and sections shall be paid for under the contract unit price for Mitered End Section (CD). Each, based on each independent pipe end. Mitered and sections used for detention/retention basin outlets are to be paid for under the contract unit price for Mitered End Section, Each.

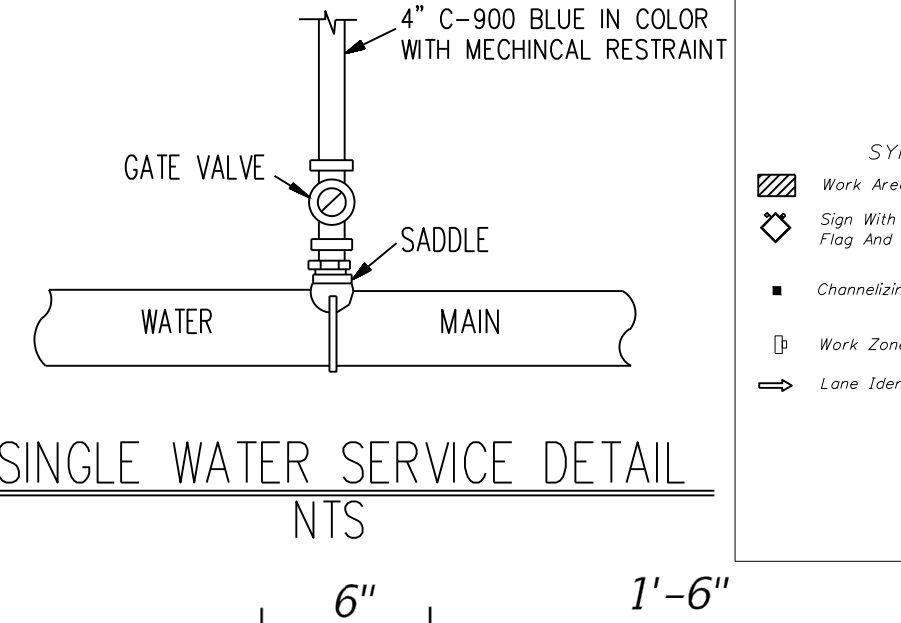

SYMBOLS

- Work Area
- Sign With 18" x 18" (Min.) Orange Flag And Type B Light
- Channelizing Device (See Index No. 600)
- Work Zone Sign
- Lane Identification + Direction of Traffic

GENERAL NOTES

- When four or more work vehicles enter the through traffic lanes in a one hour period or less (excluding establishing and terminating the work area), the advanced FLAGGER sign shall be substituted for the WORKER sign for location of flaggers and FLAGGER signs, see Index No. 603.
- WORKERS sign to be removed or fully covered when no work is being performed.
- SHOULDER WORK sign may be used as an alternate to the WORKER symbol sign only on the side where the shoulder work is being performed.
- When a side road intersects the highway within the TTC zone, additional TTC devices shall be placed in accordance with other applicable TTC Indexes.
- For general TTC requirements and additional information, refer to Index No. 600.

DURATION NOTES

- Signs and channelizing devices may be omitted if all of the following conditions are met:
 - Work operations are 60 minutes or less.
 - Vehicles in the work area have high-intensity, rotating, flashing, oscillating, or strobe lights operating.

CONDITIONS

WHERE ANY VEHICLE, EQUIPMENT, WORKERS OR THEIR ACTIVITIES ENROUCH THE AREA CLOSER THAN 15' BUT NOT CLOSER THAN 2' TO THE EDGE OF TRAVEL WAY.





Table 1: Device Spacing

Speed (mph)	Max. Distance Between Devices (ft.)			
	Cones or Tubular Markers	Type "F" Type II	Barricades or Vertical Posts or Drums	Spacing (ft.)
25	25	25	25	50
30 to 45	25	25	50	50
45 mph	50	50	50	50
50 mph or greater	100	100	100	100

Table 2: Shoulder

Speed (mph)	Taper Length = 1/4L			Notes
	8" Shor.	10" Shor.	12" Shor.	
25	25	25	25	42
30	40	50	60	52
35	55	68	82	60
40	72	90	107	
45	120	150	180	
50	133	167	200	
55	147	183	220	L=WS
60	160	200	240	
65	171	217	260	
70	187	233	280	

8" minimum shoulder width
1/4L = Length of shoulder taper in feet (combined paved and unpaved width)
W = Width of total shoulder in feet
S = Posted speed limit (mph)

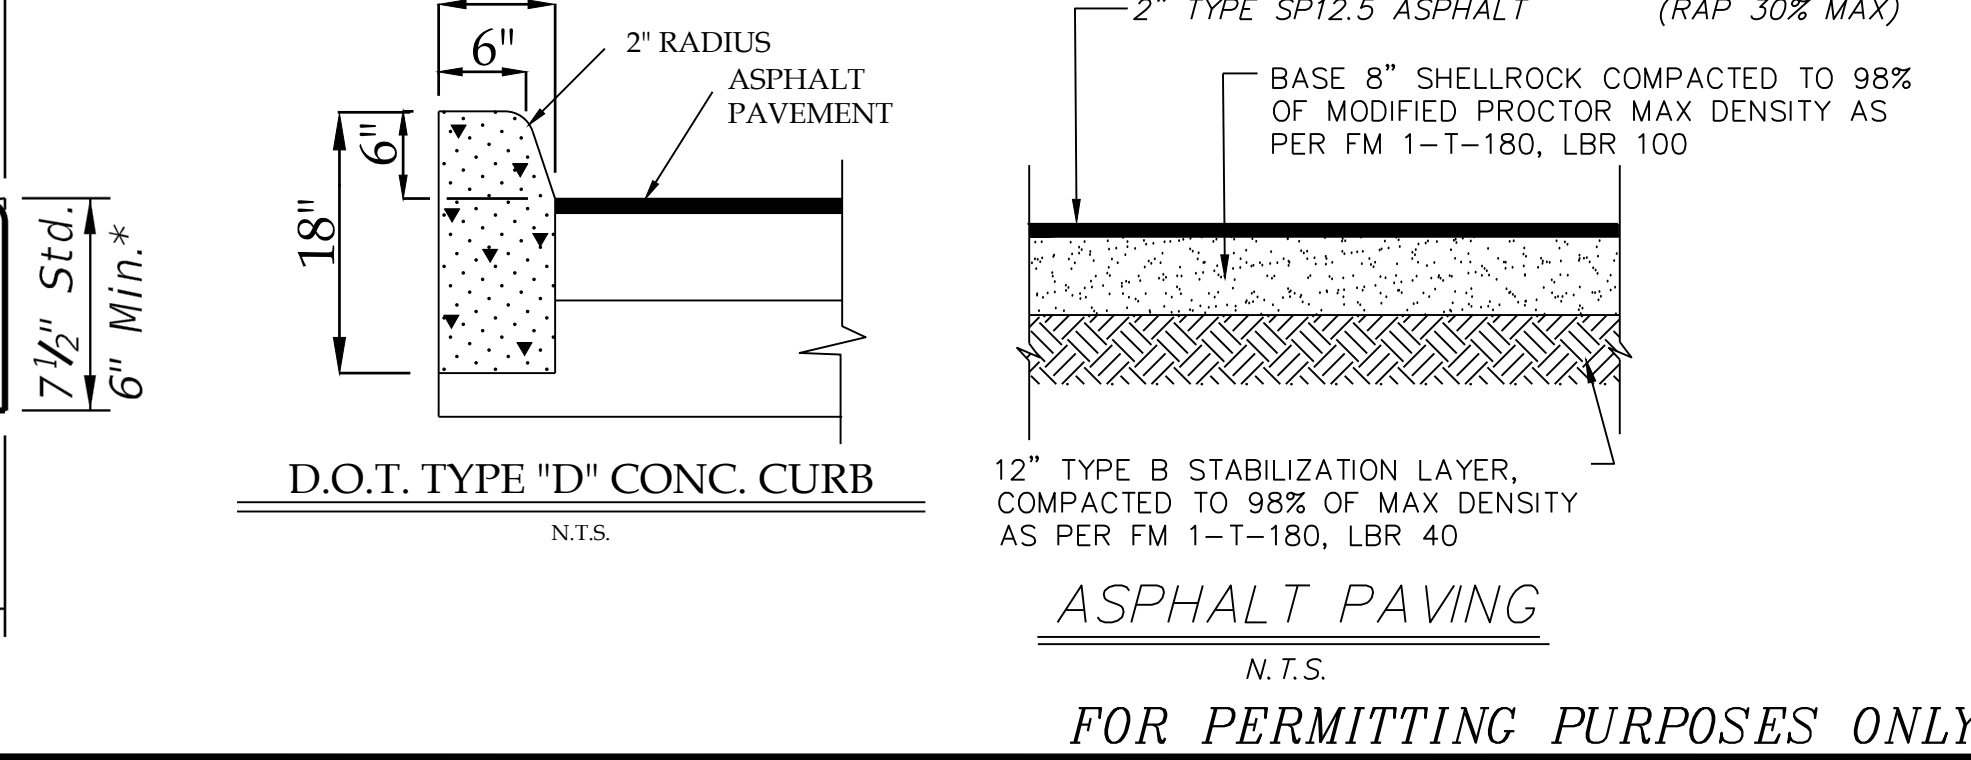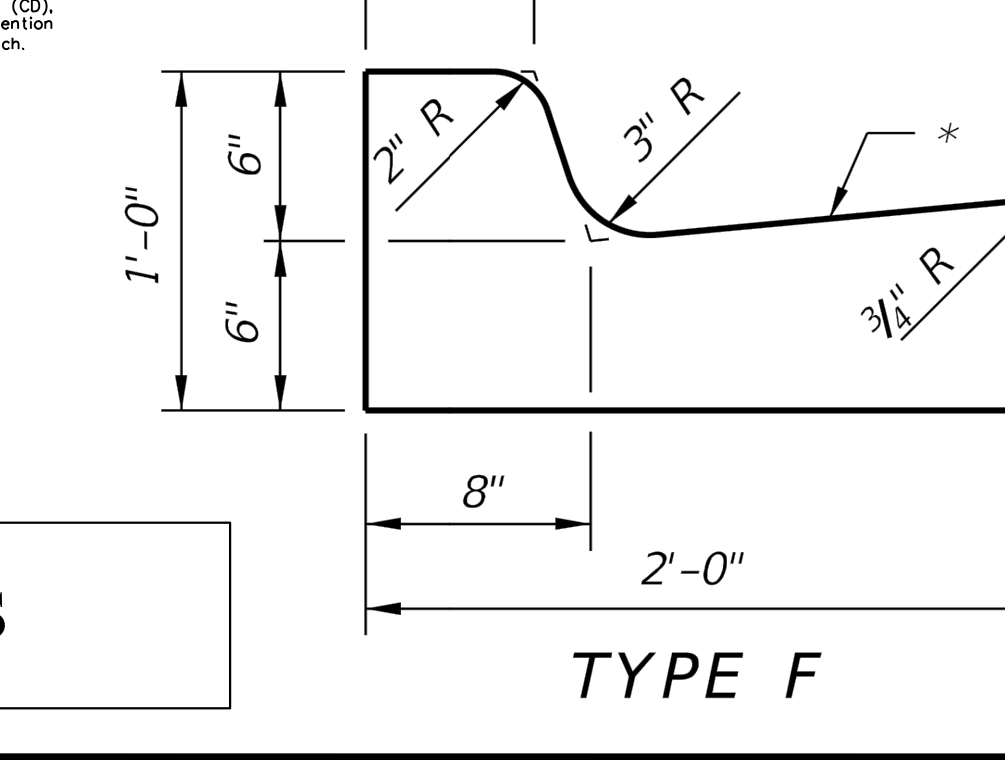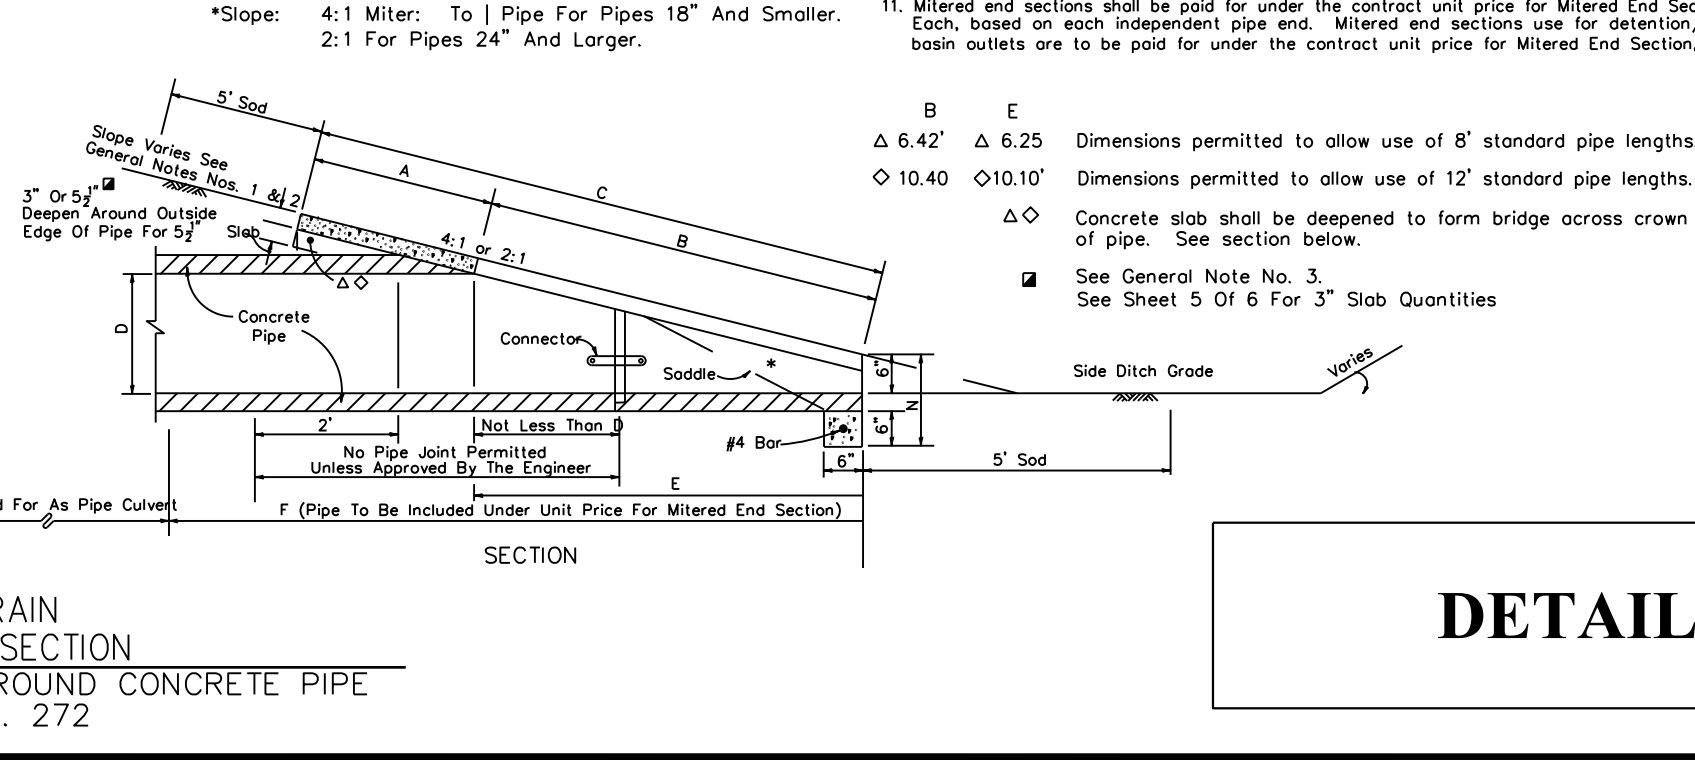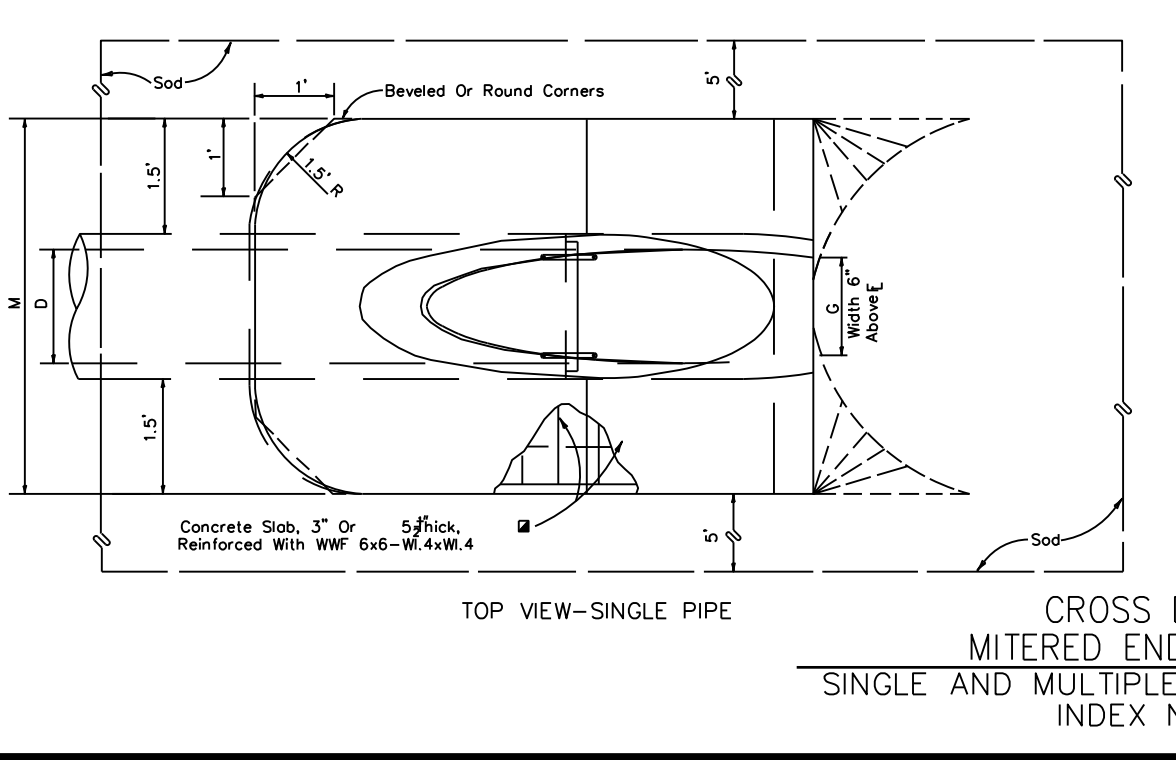

HOFFMAN & FACUNDO ARCHITECTS
RCMA HOPEWELL CAMPUS
1301 STRONG AVE
AVON PARK FL, 33825

PROJECT

THIS ITEM HAS BEEN ELECTRONICALLY SIGNED BY JAMES MASON COBB, PE ON 10/7/2022 USING A DIGITAL SIGNATURE PRINTED COPIES OF THIS DOCUMENT ARE NOT CONSIDERED SIGNED AND SEALED AND THE SIGNATURE MUST BE VERIFIED ON ANY ELECTRONIC COPIES.

SEAL

Digitally signed by James M Cobb Date: 2022.10.07 11:48:02 -0400
James "Mason" Cobb, P.E.
Friday, October 07, 2022

ENGINEERS

Florida License Numbers:
James "Mason" Cobb, P.E. - 16921
Carl E. Cool, P.E. - 16921
Kenneth F. Wheeler, P.E. - 60417
ken@coolandcobb.com
carl@coolandcobb.com
mason@coolandcobb.com

ENGINEERING FIRM

Cool and Cobb Engineering Company
203 West Main Street
Avon Park, FL 33825
(863) 657-2323 Office
(863) 657-2324 Fax

REVISIONS:

7/12/22 BW

PROJECT #22-269-2434

C-10

SHEET 11 of 12

FOR PERMITTING PURPOSES ONLY

