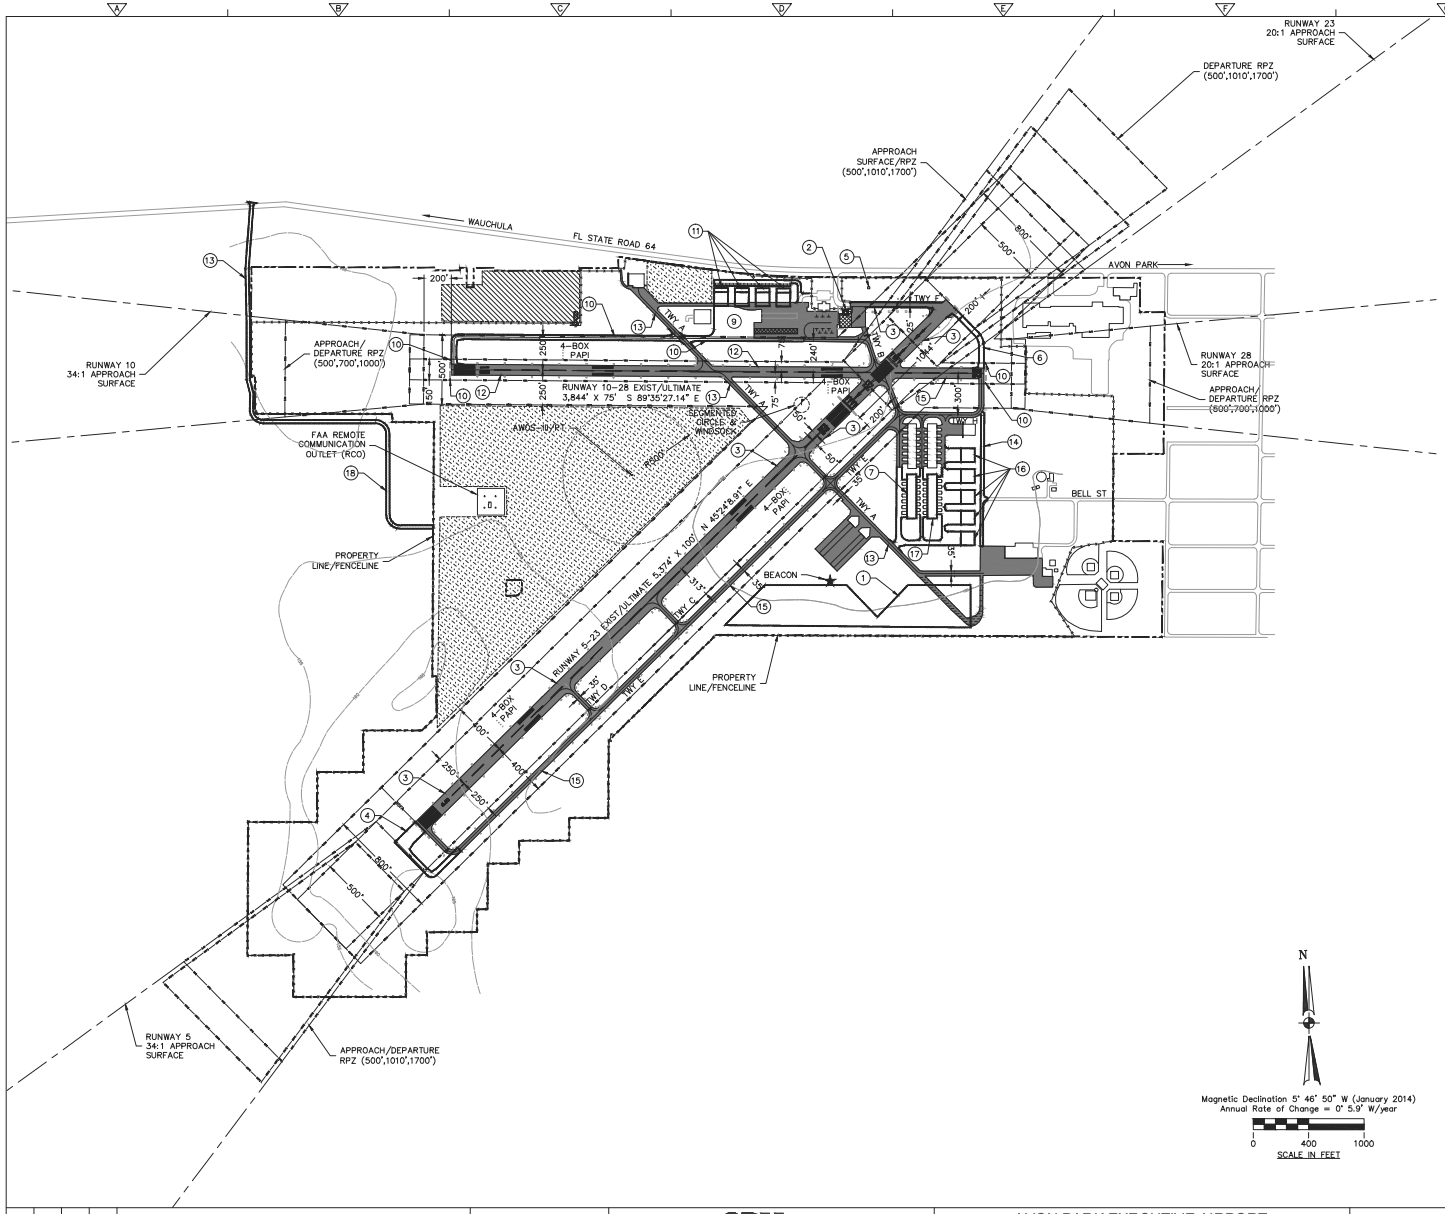

LEGEND		
EXISTING	FUTURE	ITEM
	N/A	Airport Property Line
		Airport Security Fence
	N/A	Off-Airport Fence
BRL	N/A	35' Building Restriction Line (BRL)
RVZ	RVZ	Runway Visibility Zone Line (RVZ)
ROFA	ROFA	Runway Object Free Area Line (OFA)
RSA	RSA	Runway Safety Area Line (RSA)
RPZ	RPZ	Runway Protection Zone Line (RPZ)
		Airfield Pavement
N/A		Airfield Pavement to be Removed
		Buildings
N/A		Buildings to be Demolished
	N/A	Conservation Easement
N/A		Future Aviation Use
		Windcone
	N/A	Airport Reference Point (ARP)
		Rotating Beacon
		NAVAIDS
N/A		Land To Be Acquired
		Water Features
	N/A	Topographic Contours

FUTURE AIRPORT DEVELOPMENT LEGEND	
NEAR TERM / 0-5 YEARS	
1	CONSTRUCT FEMA STORMWATER POND
2	FUEL FARM IMPROVEMENTS
3	REHABILITATE RUNWAY 5-23 & ASSOCIATED WORK
4	EXTEND RUNWAY 5-23
5	INSTALL EMERGENCY BACK-UP GENERATOR
6	EXTEND TAXIWAY F
7	CONSTRUCT T-HANGARS
MID TERM / 6-10 YEARS	
9	APRON EXPANSION
10	NEW PARALLEL TAXIWAY & REILS FOR RUNWAY 10-28
11	CONSTRUCT CORPORATE HANGARS - NORTH SIDE
12	REHABILITATE RUNWAY 10-28
13	REHABILITATE TAXIWAY A
LONG TERM / 11-20 YEARS	
14	AIRPORT SERVICE ROAD REHABILITATION
15	REHABILITATE TAXIWAY E
16	CONSTRUCT CORPORATE HANGAR - EAST SIDE
17	CONSTRUCT NEW T-HANGARS AND TAXILANES - EAST SIDE
18	CONSTRUCT AIRPORT WEST ACCESS ROAD

SPONSOR APPROVAL

AUTHORIZED REPRESENTATIVE

PRINTED NAME AND TITLE

FAA APPROVAL

AUTHORIZED REPRESENTATIVE

PRINTED NAME AND TITLE

CONSTRUCTION NOTICE REQUIREMENT

TO PROTECT OPERATIONAL SAFETY AND FUTURE DEVELOPMENT, ALL PROPOSED CONSTRUCTION ON THE AIRPORT MUST BE COORDINATED BY THE AIRPORT OWNER WITH THE FAA AIRPORTS DISTRICT OFFICE AT LEAST 60 DAYS PRIOR TO CONSTRUCTION. FAA'S REVIEW TAKES APPROXIMATELY 60 DAYS.

N

Magnetic Declination 5° 46' 50" W (January 2014)
Annual Rate of Change = 0° 5.9' W/year

0 400 1000
SCALE IN FEET

NOTES

1. ALL NORTHING AND EASTING COORDINATES REPORTED ARE RELATIVE TO NAD 83, GEODETIC REFERENCE SYSTEM, INTERNATIONAL FOOT DATUM.
2. ALL ELEVATIONS REPORTED ARE RELATIVE TO 0.00' MSL (NAVD '88 DATUM).
3. SEE SHEET 3 (DATA TABLE SHEET) FOR AIRPORT, RUNWAY, APRON AND WIND ROSE DATA.

REV. NO.	DATE	DRWN	CHKD	REMARKS

DESIGNED BY: CDMS
DRAWN BY: CDMS
SHEET CHK'D BY: CDMS
CROSS CHK'D BY: CDMS
APPROVED BY: CDMS
DATE: FEBRUARY 2015

CDM Smith
2301 Maitland Center Parkway, Suite 300
Maitland, FL 32751 Tel: (407) 660-2952

AVON PARK EXECUTIVE AIRPORT
AVON PARK, FLORIDA

THE CONTENTS OF THIS PLAN DO NOT NECESSARILY REFLECT THE OFFICIAL VIEWS OR POLICY OF THE FAA. ACCEPTANCE OF THIS DOCUMENT BY THE FAA DOES NOT IN ANY WAY CONSTITUTE A COMMITMENT ON THE PART OF THE UNITED STATES TO PARTICIPATE IN ANY DEVELOPMENT DEPICTED HEREIN NOR DOES IT INDICATE THAT THE PROPOSED DEVELOPMENT IS ENVIRONMENTALLY ACCEPTABLE IN ACCORDANCE WITH APPROPRIATE PUBLIC LAWS.

AIRPORT LAYOUT PLAN

PROJECT NO. 118223-88065
FILE NAME:
SHEET NO.
3

PLANNING PURPOSES ONLY - NOT FOR CONSTRUCTION